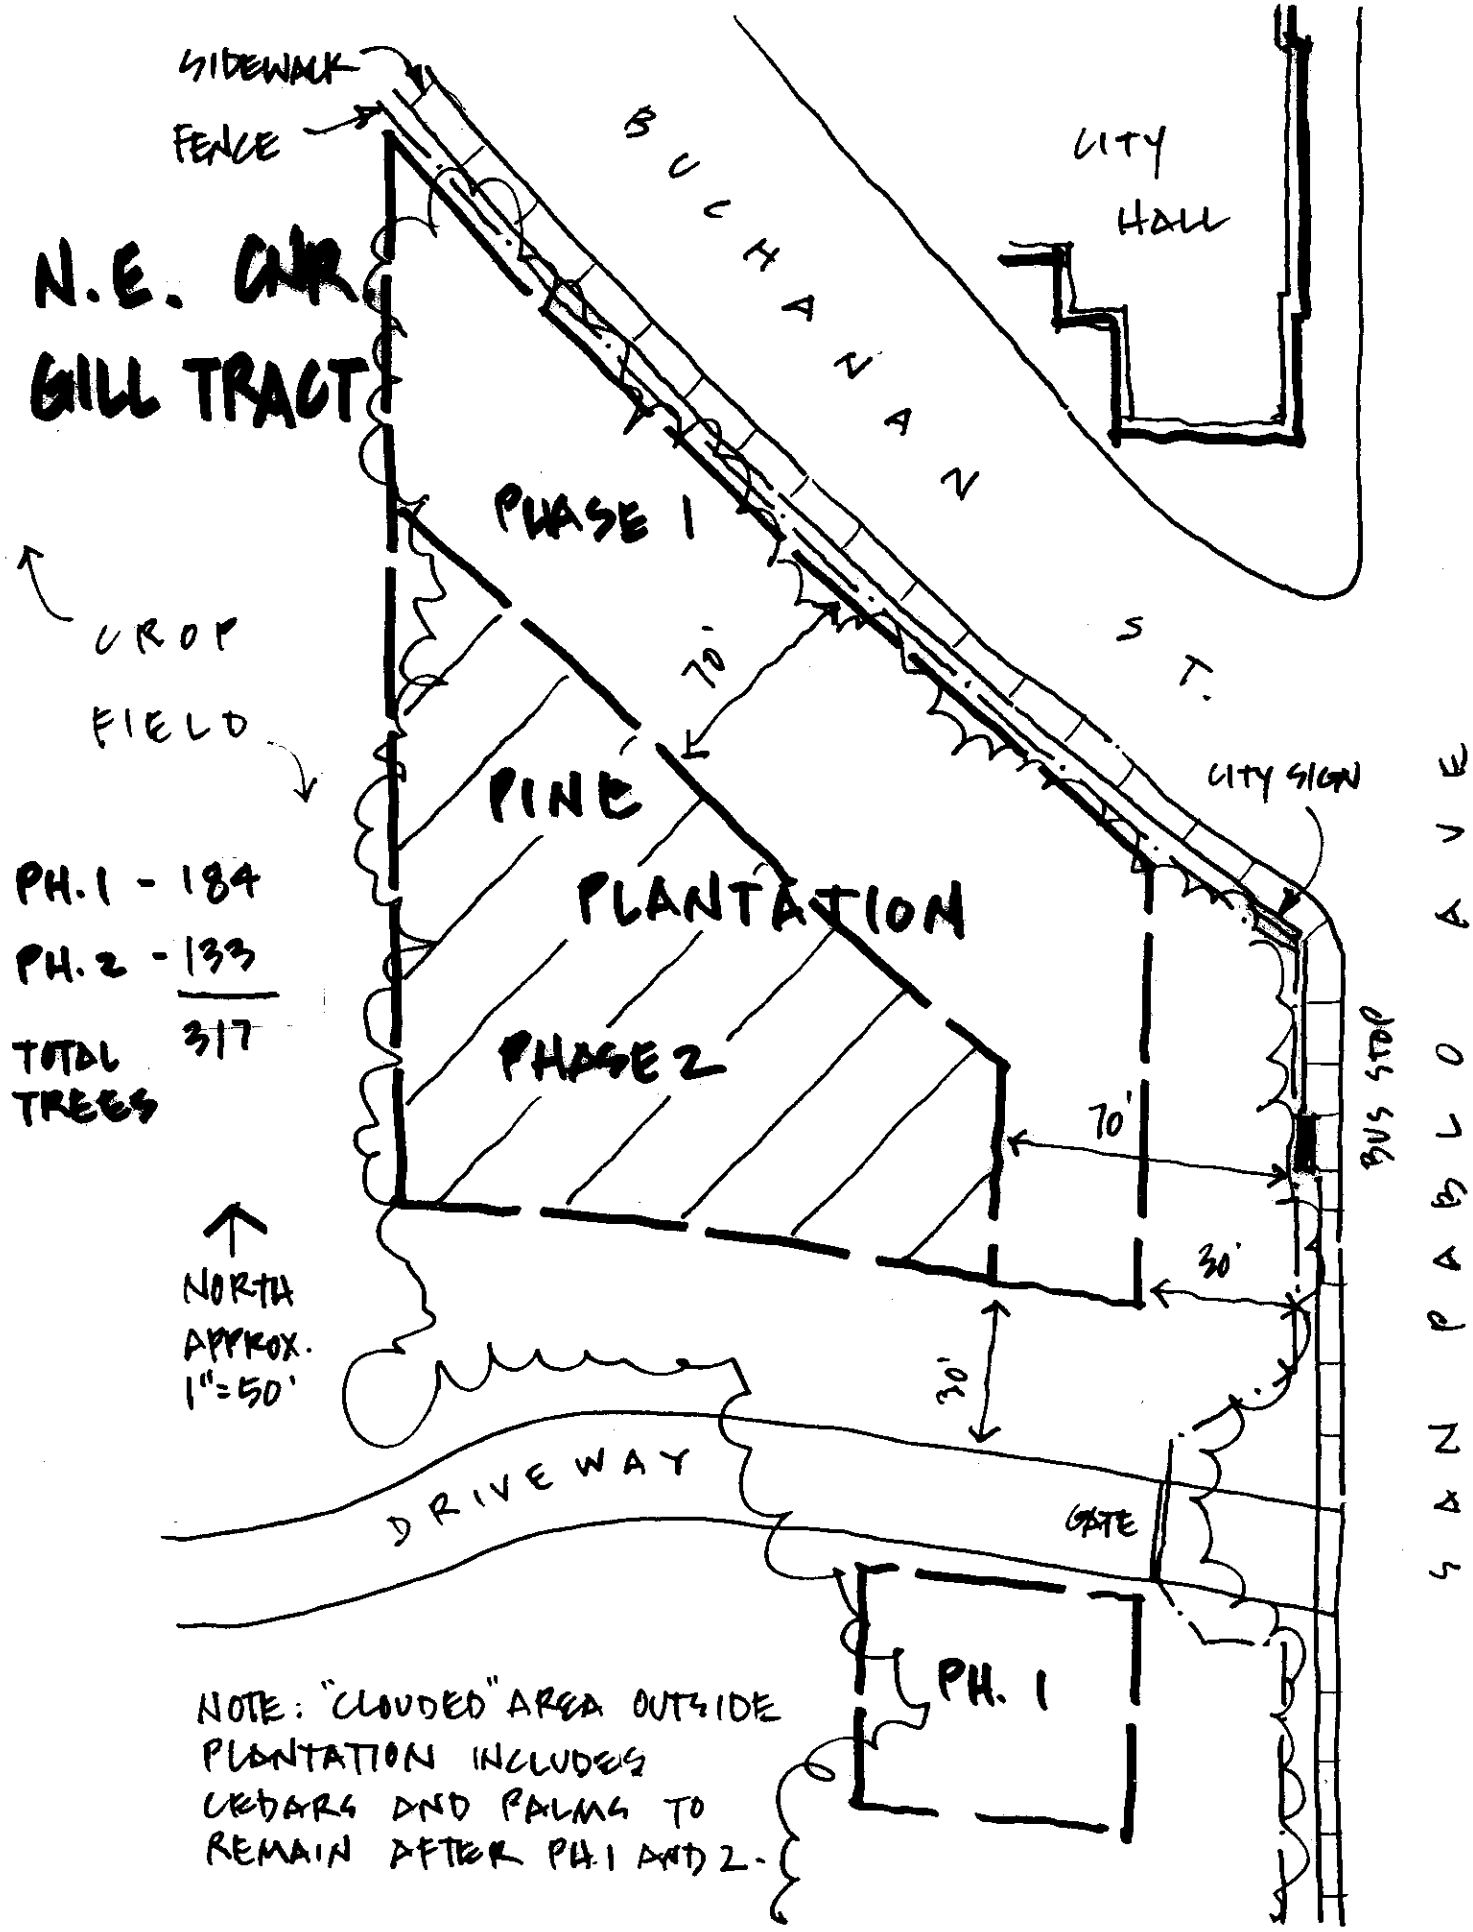
SIDEWALK
FENCE
N.E. CORR.
GILL TRACT
BUCHANAN ST.
CITY HALL
PHASE 1
CROP FIELD
70'
PINE PLANTATION
CITY SIGN
PH.1 - 184
PH.2 - 133
TOTAL TREES 317
PHASE 2
BUS STOP
SAN PABLO AVE
70'
30'
30'
NORTH
APPROX. 1"=50'
DRIVEWAY
GATE
PH. 1
NOTE: "CLOUDED" AREA OUTSIDE PLANTATION INCLUDES CEDARS AND PALMS TO REMAIN AFTER PH.1 AND 2.