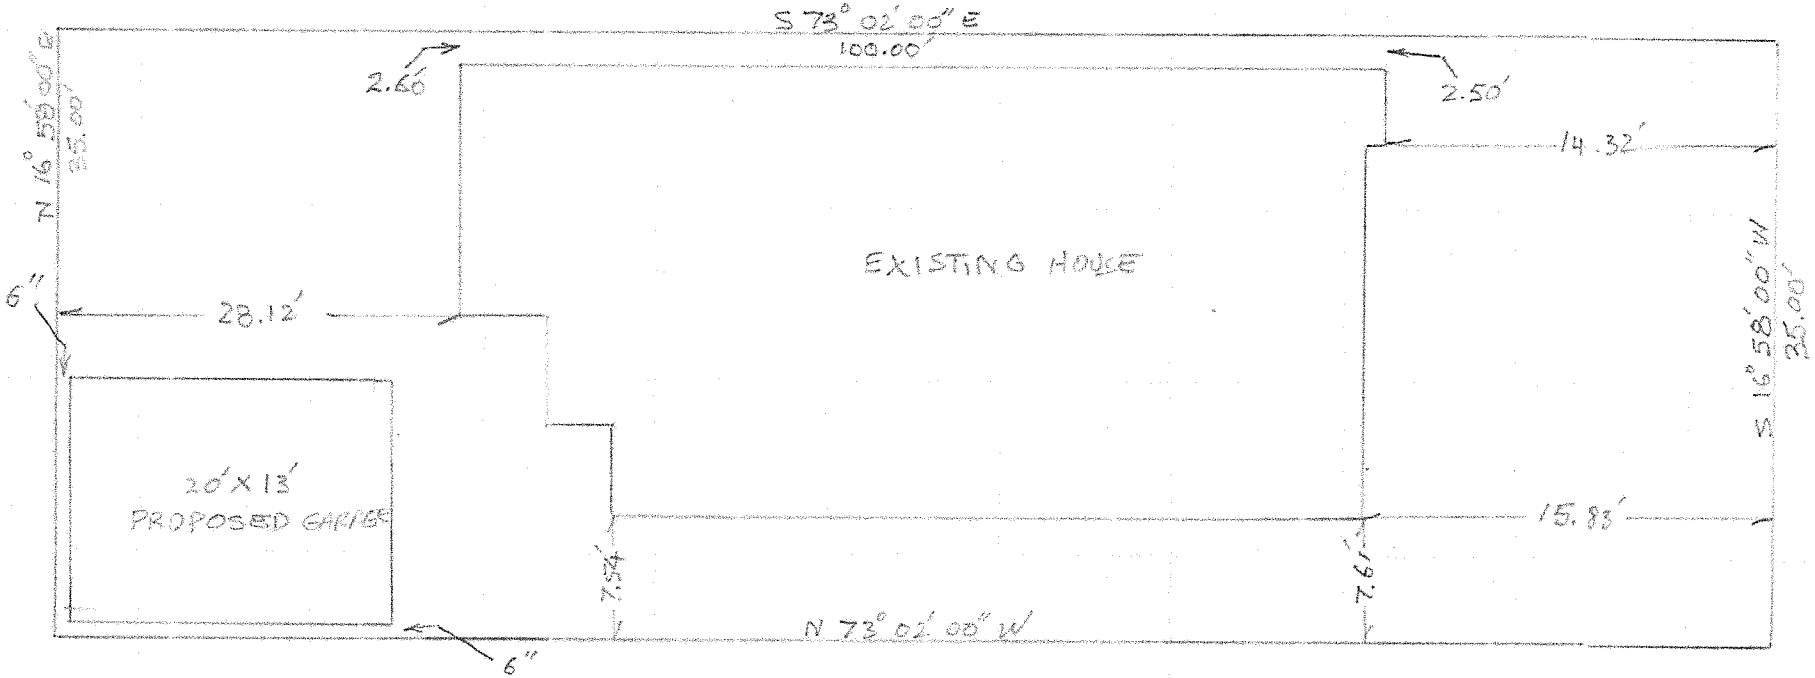

1028 NIELSON St. ALBANY, CA
1" = 10'
6/29/16

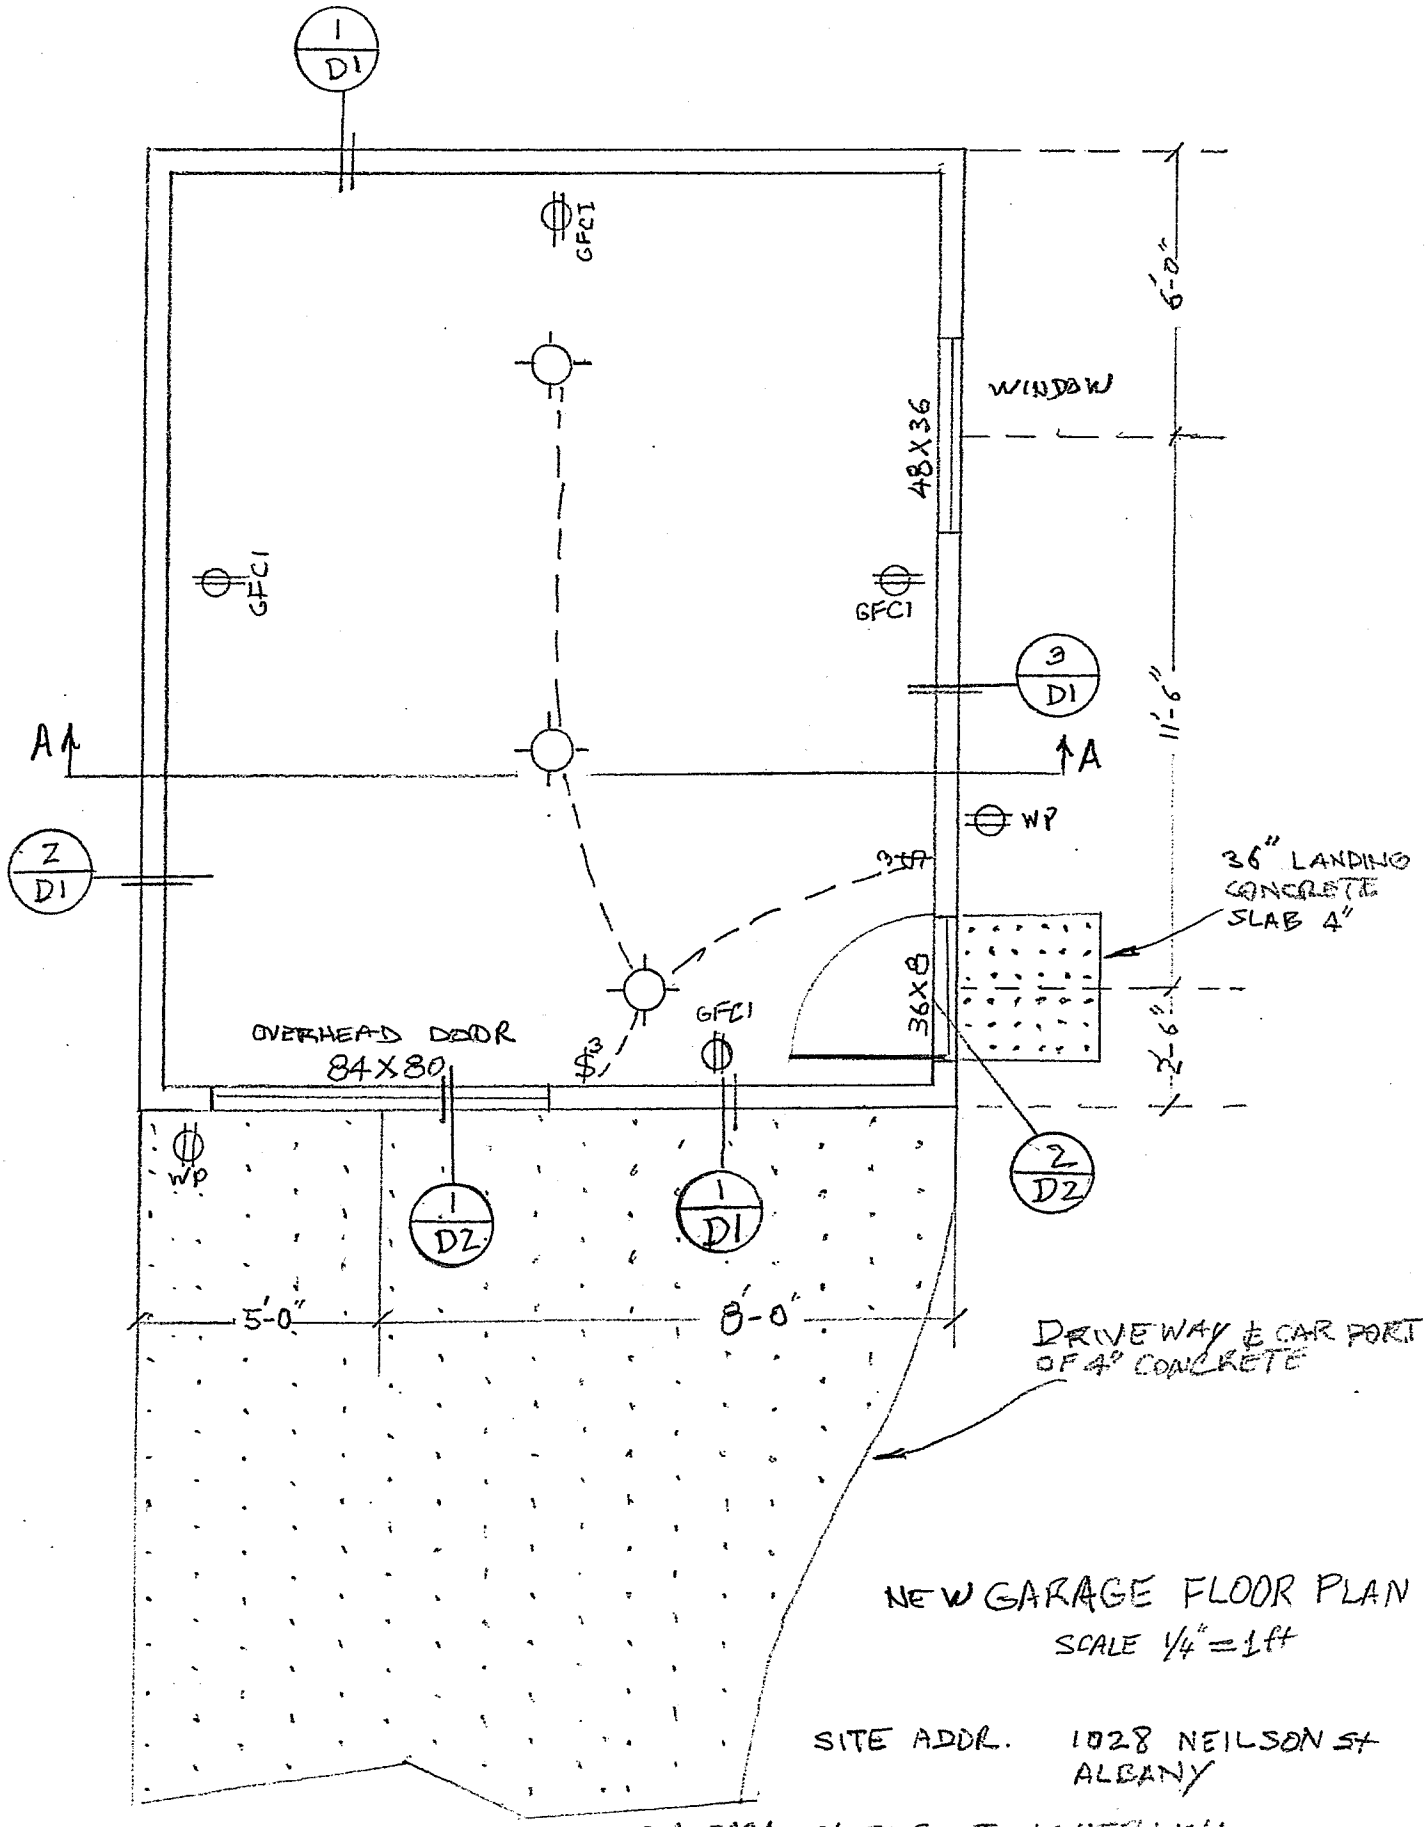

NEW GARAGE FLOOR PLAN
SCALE 1/4" = 1ft

SITE ADDR. 1028 NEILSON ST
ALBANY

OWNERS: NIELS TANGHERLINI
MARIAM TANGHERLINI

1028 NEILSON St. ALBANY
NEW GARAGE

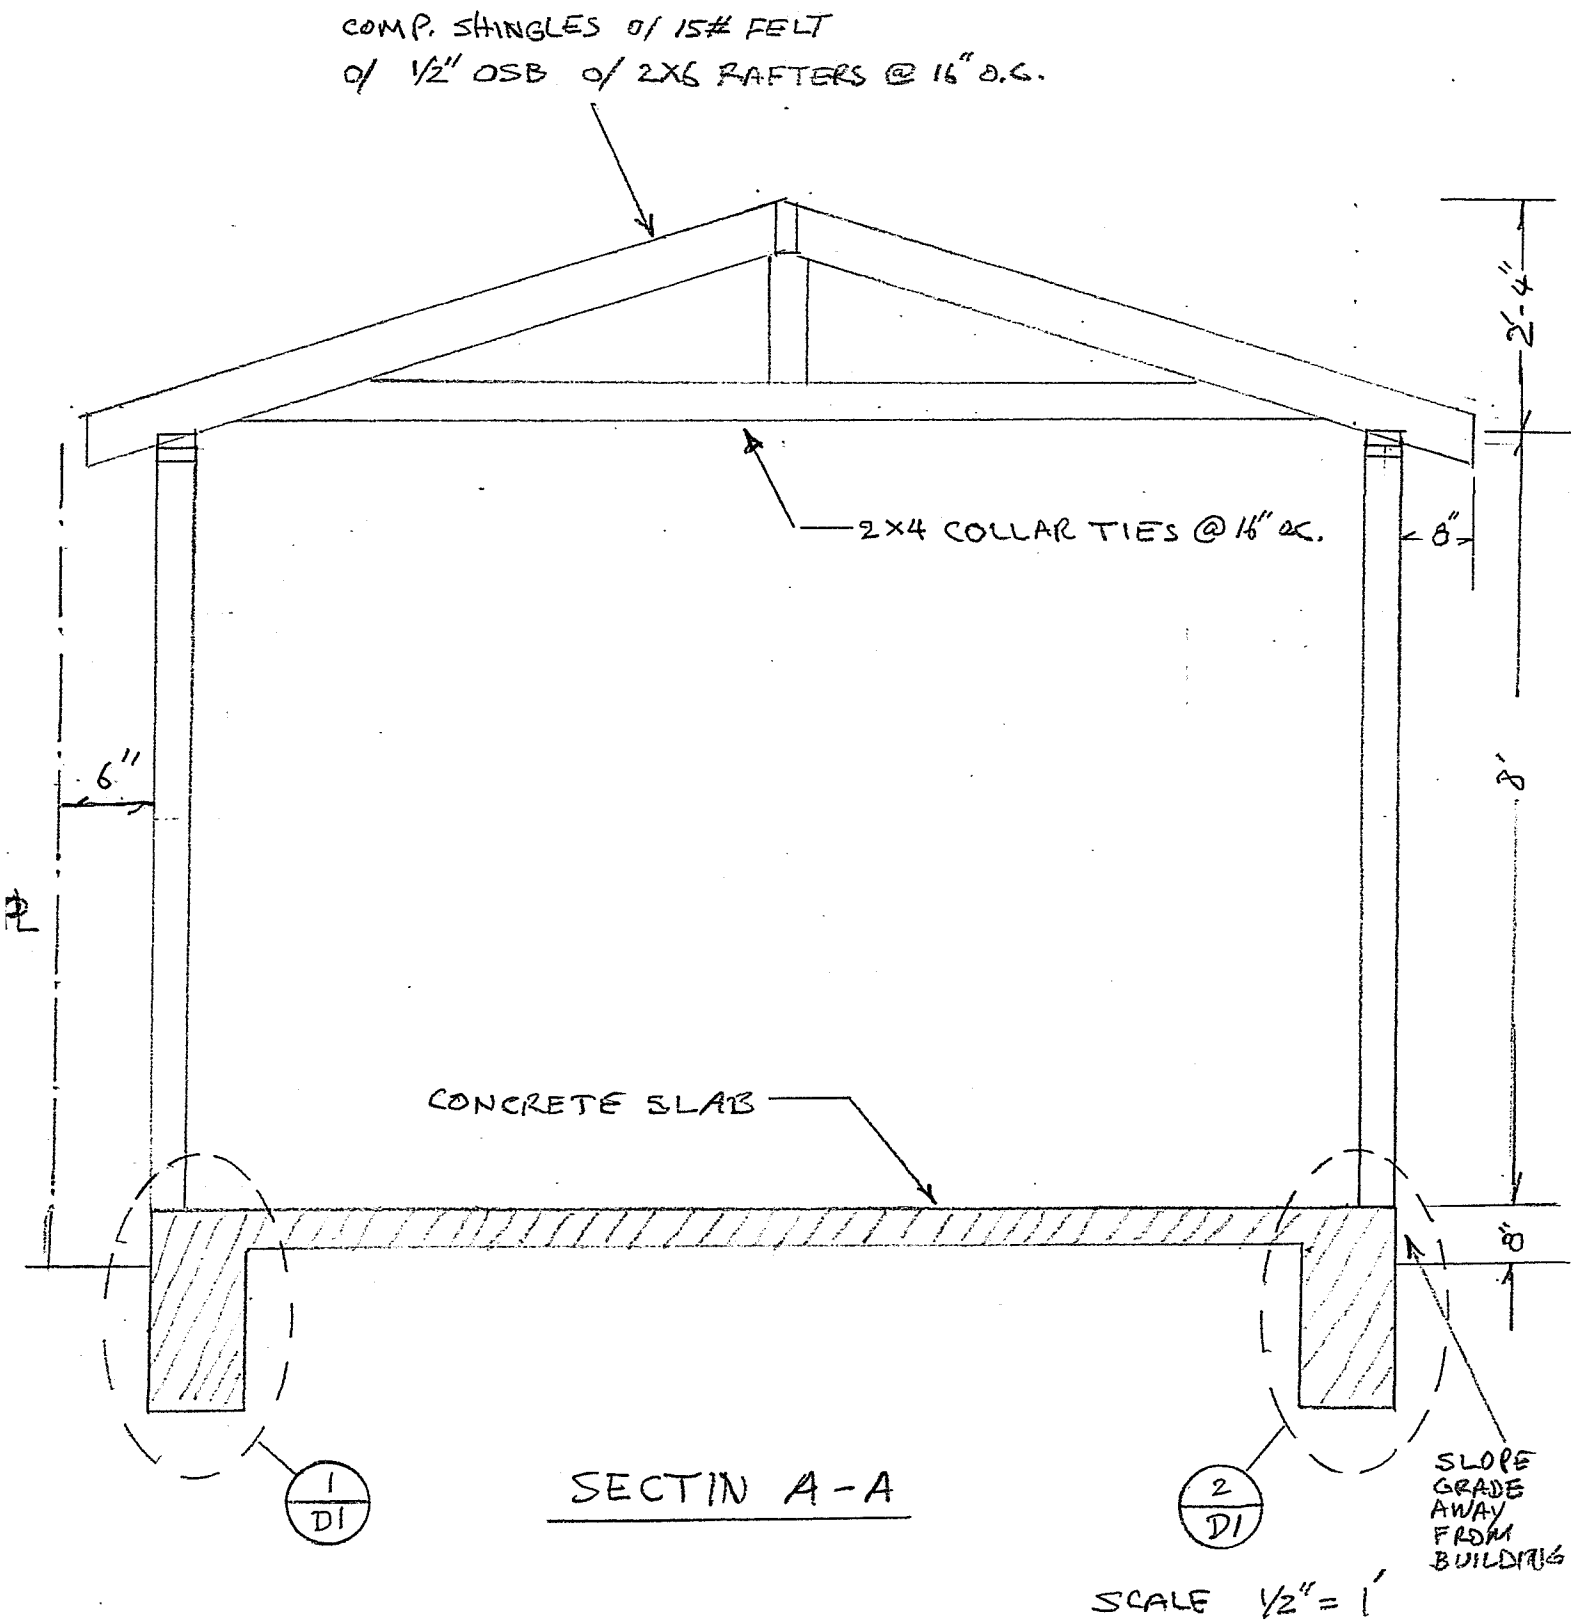

SECTIN A-A

SCALE 1/2" = 1'

4/7/16

1028 NIELSEN
ALBANY CA

PLAN FOR
REPLACING EXISTING
DETACHED GARA

FLOOR PLAN

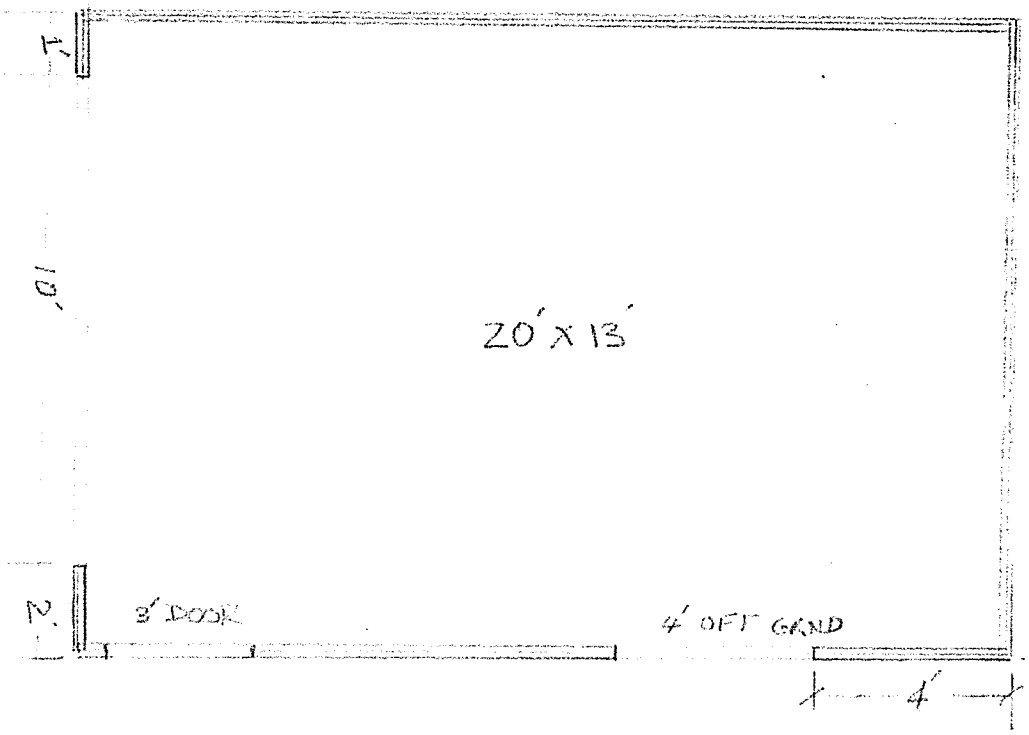

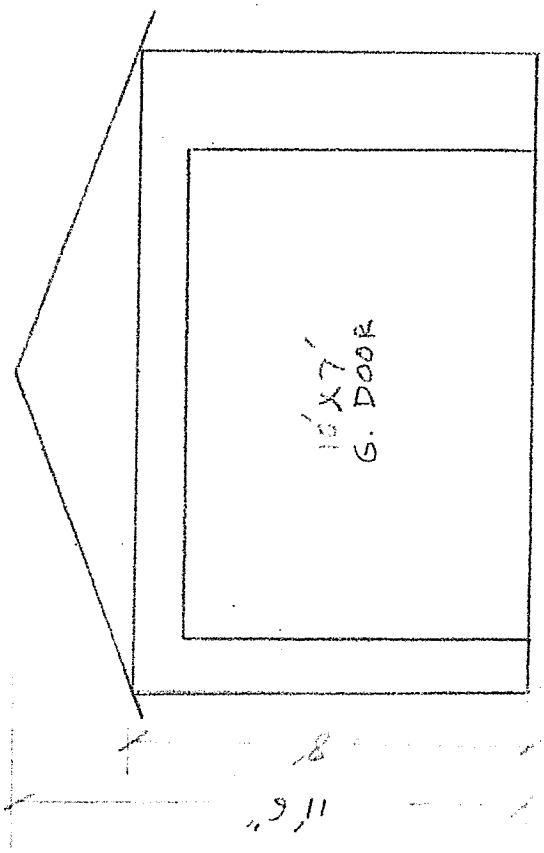

EAST ELV.

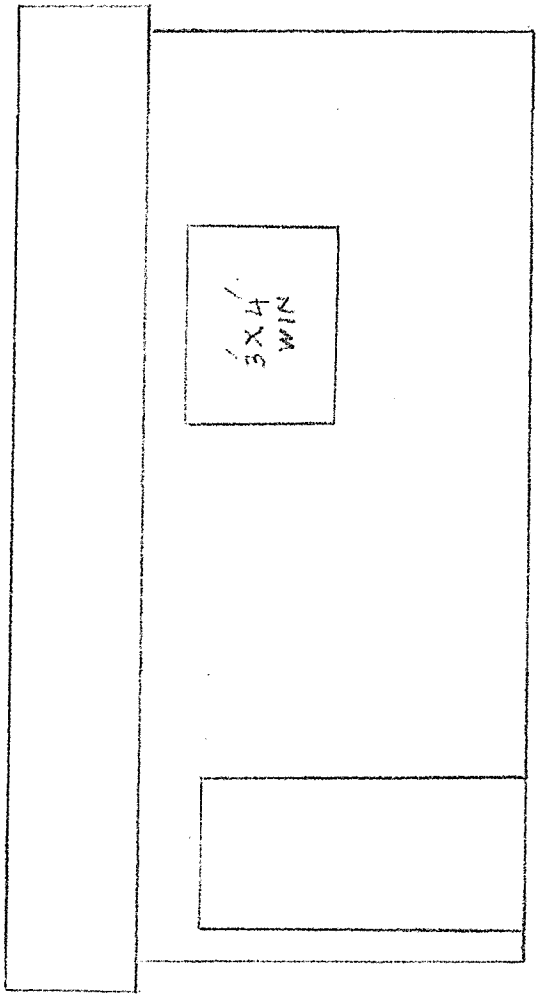

NORTH ELV.

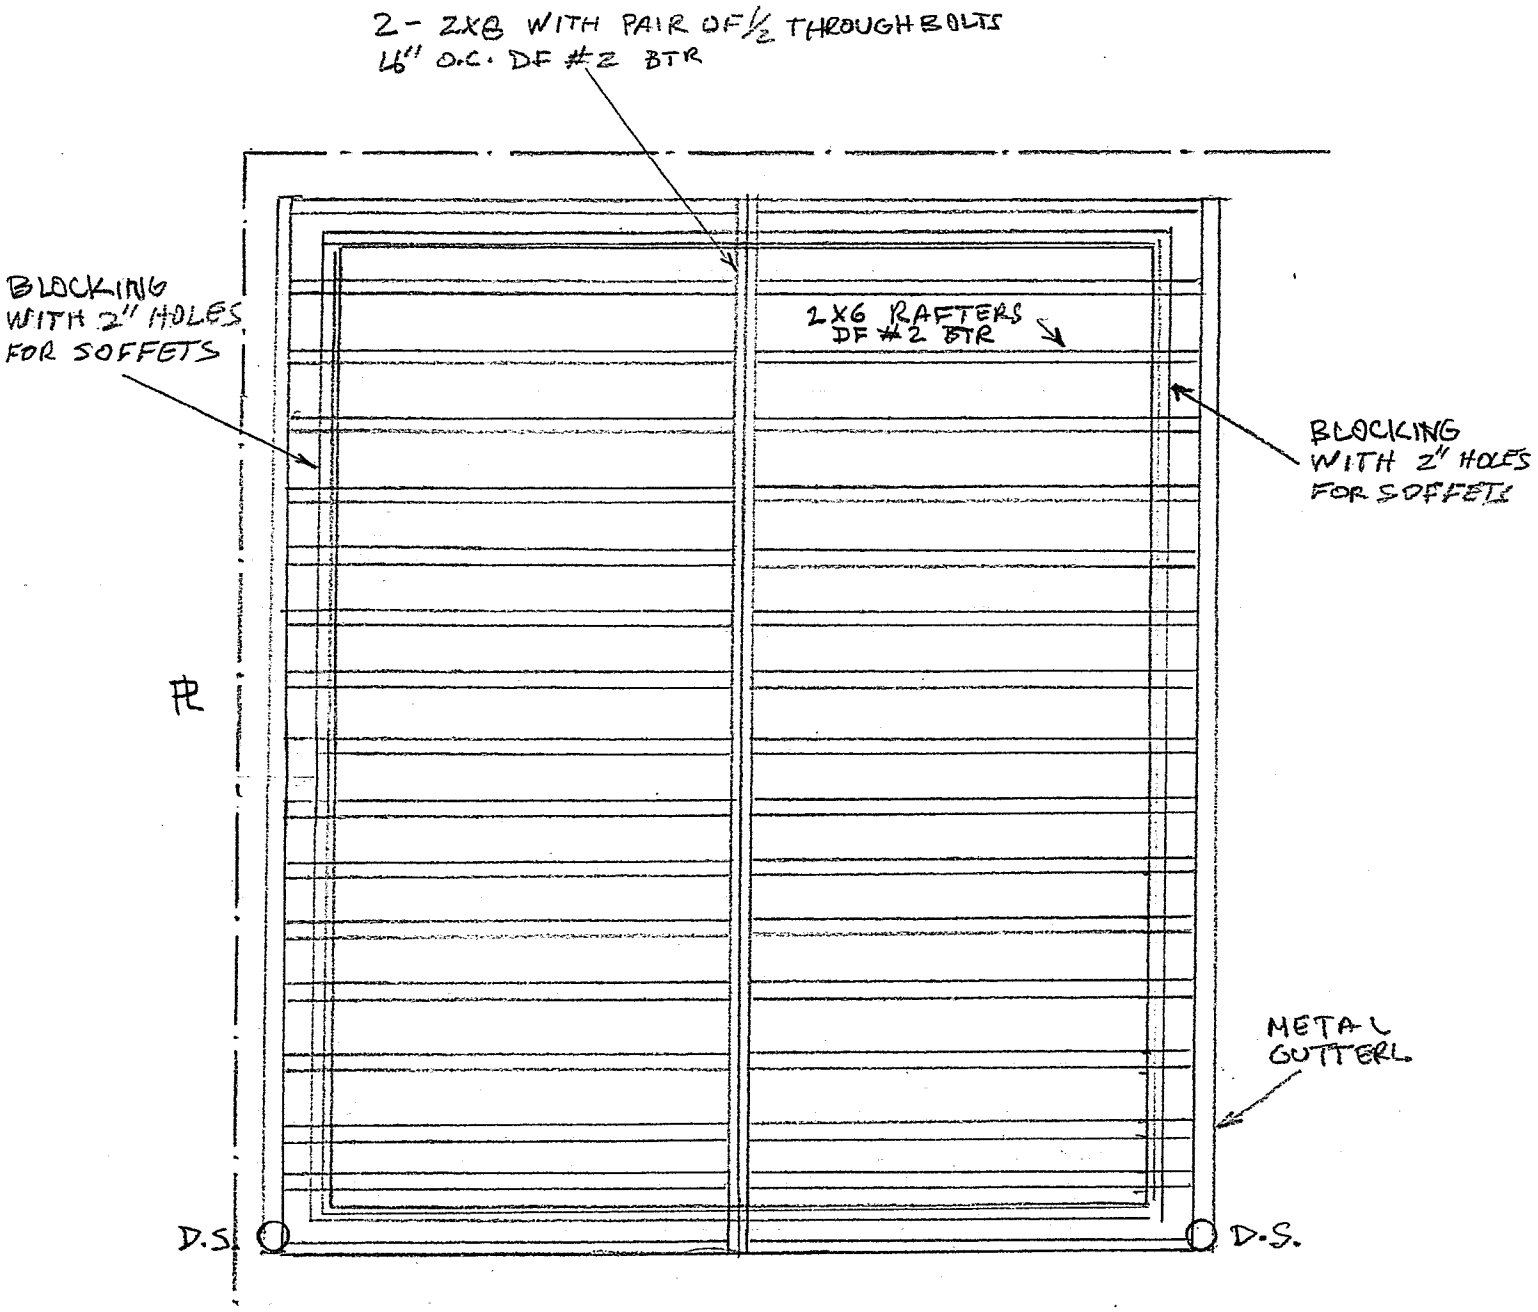

ROOF PLAN

SCALE 1/4" = 1'

NEW GARAGE
1028 NEILSON ST. ALBANY