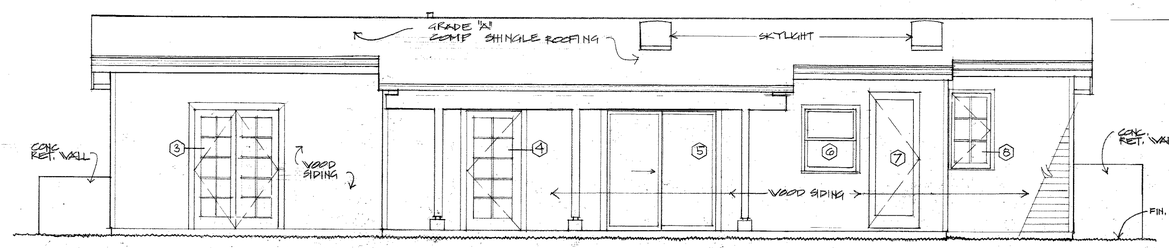

4 A1 SOUTH ELEVATION 1/4" = 1'-0"

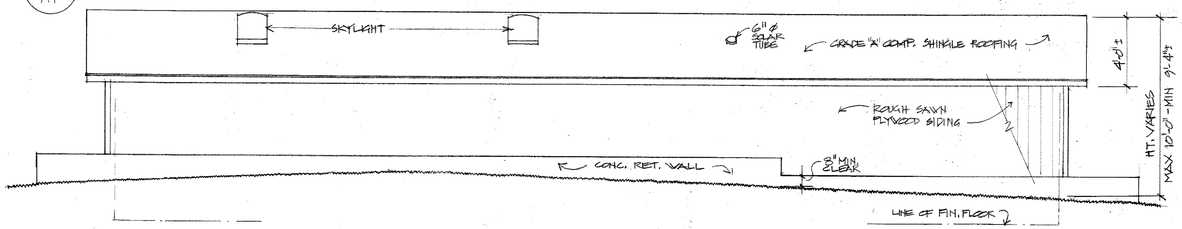

6 A1 NORTH ELEVATION 1/4" = 1'-0"

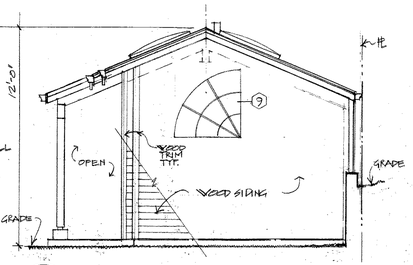

3 A1 EAST ELEVATION 1/4" = 1'-0"

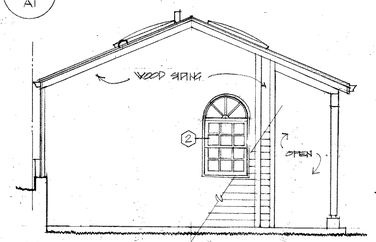

5 A1 WEST ELEVATION 1/4" = 1'-0"

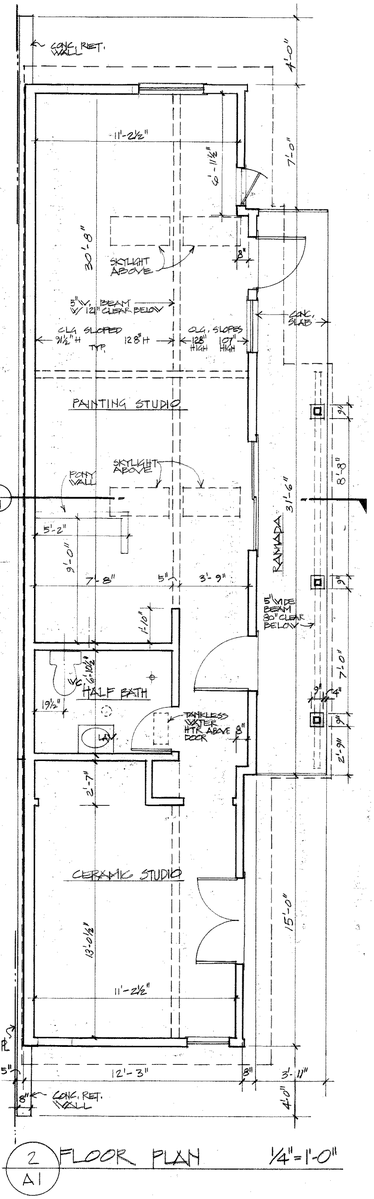

1 A1 FLOOR PLAN 1/4" = 1'-0"

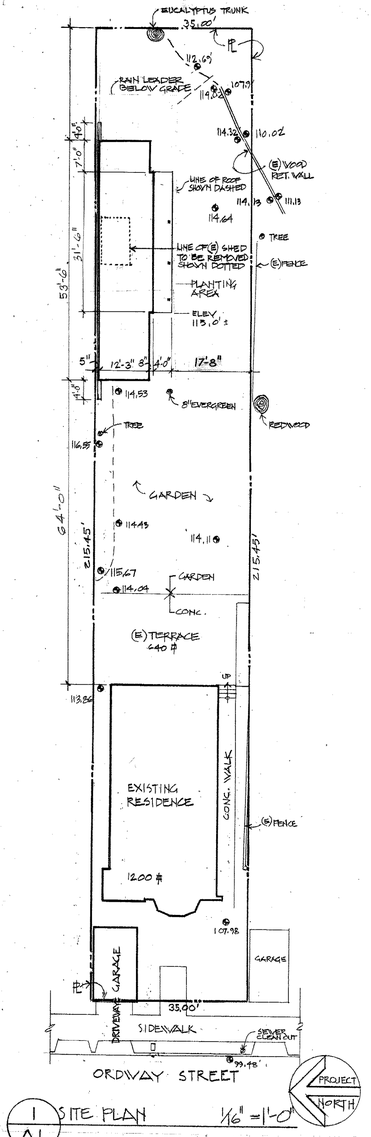

1 A1 SITE PLAN 1/16" = 1'-0"

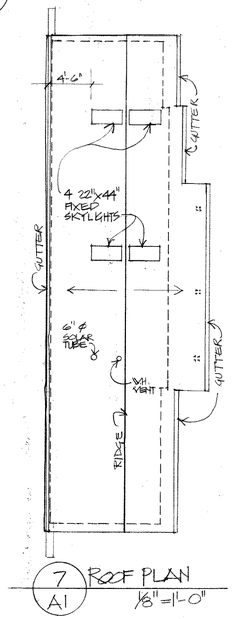

7 A1 ROOF PLAN 1/8" = 1'-0"

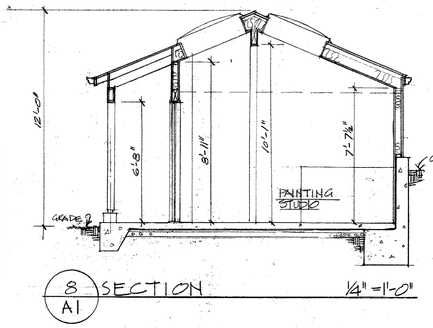

8 A1 SECTION 1/4" = 1'-0"

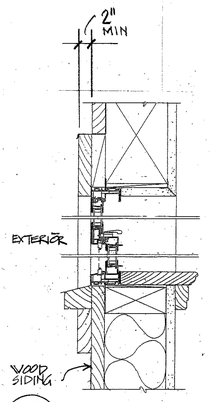

9 A1 WINDOW TRIM DETAIL 3"=1'-0"

WINDOW SCHEDULE

KEY	ROOM DESIGNATION	SIZE W x H	TYPE	MATERIAL
1	DELETED			
2	CERAMIC STUDIO	2/3 x 5/5	DBL. HUNG W/ FIXED ROUND TOP	WOOD
3	"	4/3 x 6/7	FR. DOORS	WOOD
4	PAINTING STUDIO	3/0 x 6/9	IC LIGHT DOOR	WOOD
5	"	6/0 x 6/8	SL. GLASS DOOR	VINYL
6	"	3/0 x 3/6	DBL. HUNG	WOOD
7	"	3/6 x 7/8	SINGLE LIGHT DOOR	WOOD
8	"	2/2 x 4/2	CASEMENT	WOOD
9	"	3/7 x 3/8	FIXED FANLIGHT	VINYL
10	DELETED			

EXCAVATION:
AREA OF BUILDING:
240 # x AVERAGE DEPTH OF 2'
= 480 CU. FT = 18 YDS
AREA OF PATIO = 583 #+/-
AVERAGE DEPTH OF 1' = 583 #
= 22 CU YDS
22+18 = TOTAL 40 CU. YDS.

SCOPE OF PROJECT

CONSTRUCTION OF SINGLE STORY ARTIST'S STUDIO WITH HALF BATH AND POURED CONCRETE PATIO.

CALIFORNIA BUILDING CODE	2010 EDITION
CALIFORNIA MECHANICAL CODE	2010 EDITION
CALIFORNIA ELECTRICAL CODE	2010 EDITION
CALIFORNIA PLUMBING CODE	2010 EDITION

A1 SITE PLAN FLOOR PLAN ROOF PLAN ELEVATIONS SECTION

DATE 8-23-2012

STUDIO FOR 1117 ORDWAY ALBANY CA

OWNERS: PAULA WAGNER & GIB CATTANACH PHONE: 510 526-0195 (HOME) 510 915-0058 (CELL)

DRAWN BY VINCENT L. COSTA 527 23RD AVE STUDIO #114 - OAKLAND CA 94606 PHONE: 510 532-2393 (STUDIO) 510-292-0711 (CELL)

DRAWING NO. 120823.663