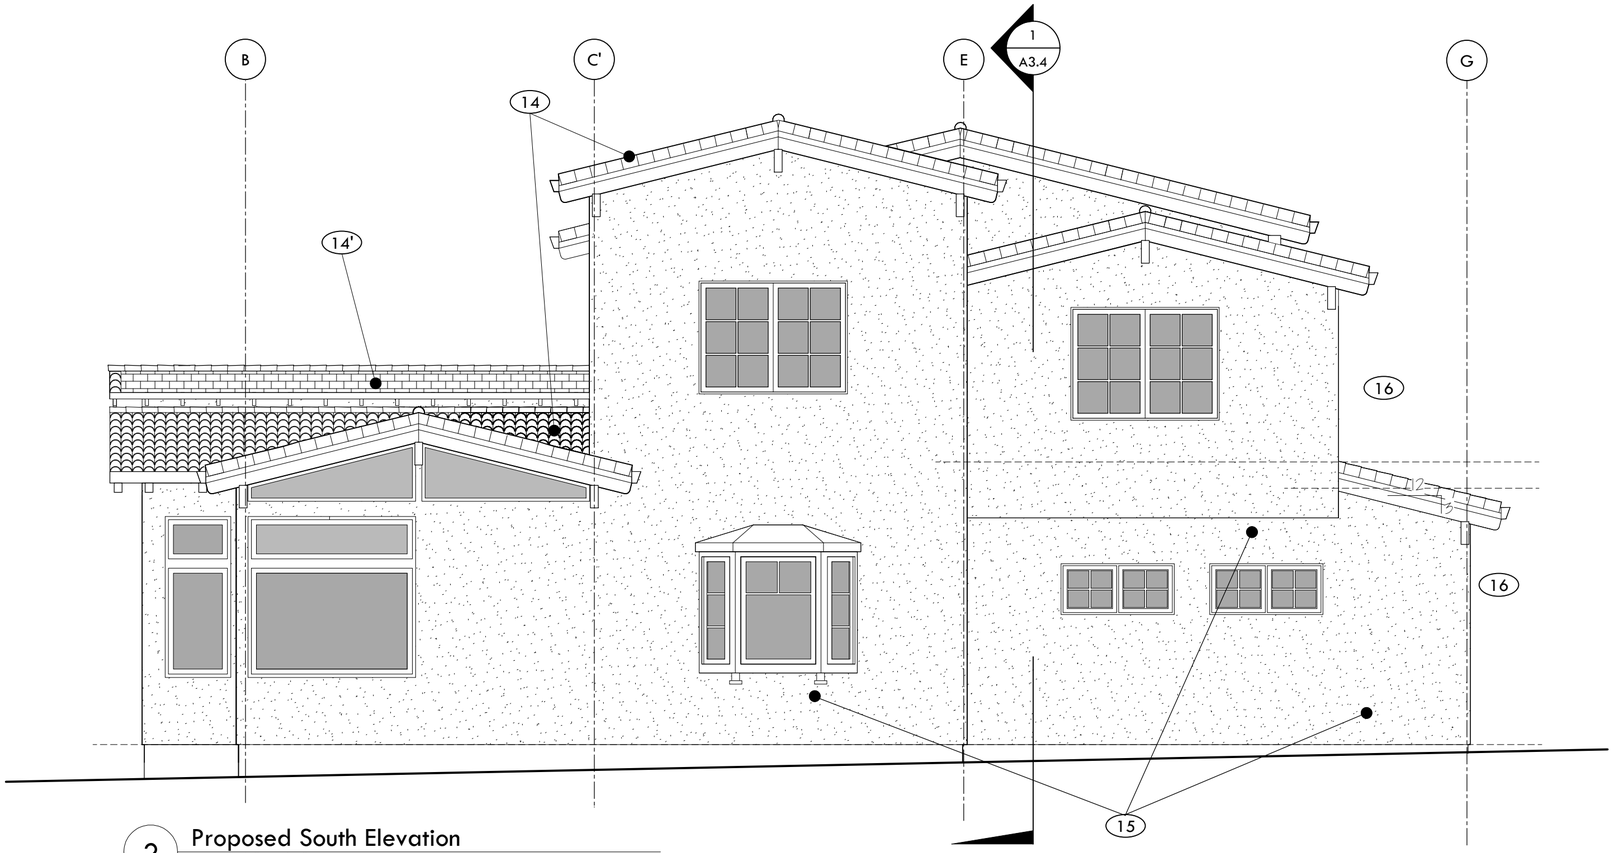

2 Proposed South Elevation
Scale: 1/4" = 1'-0"

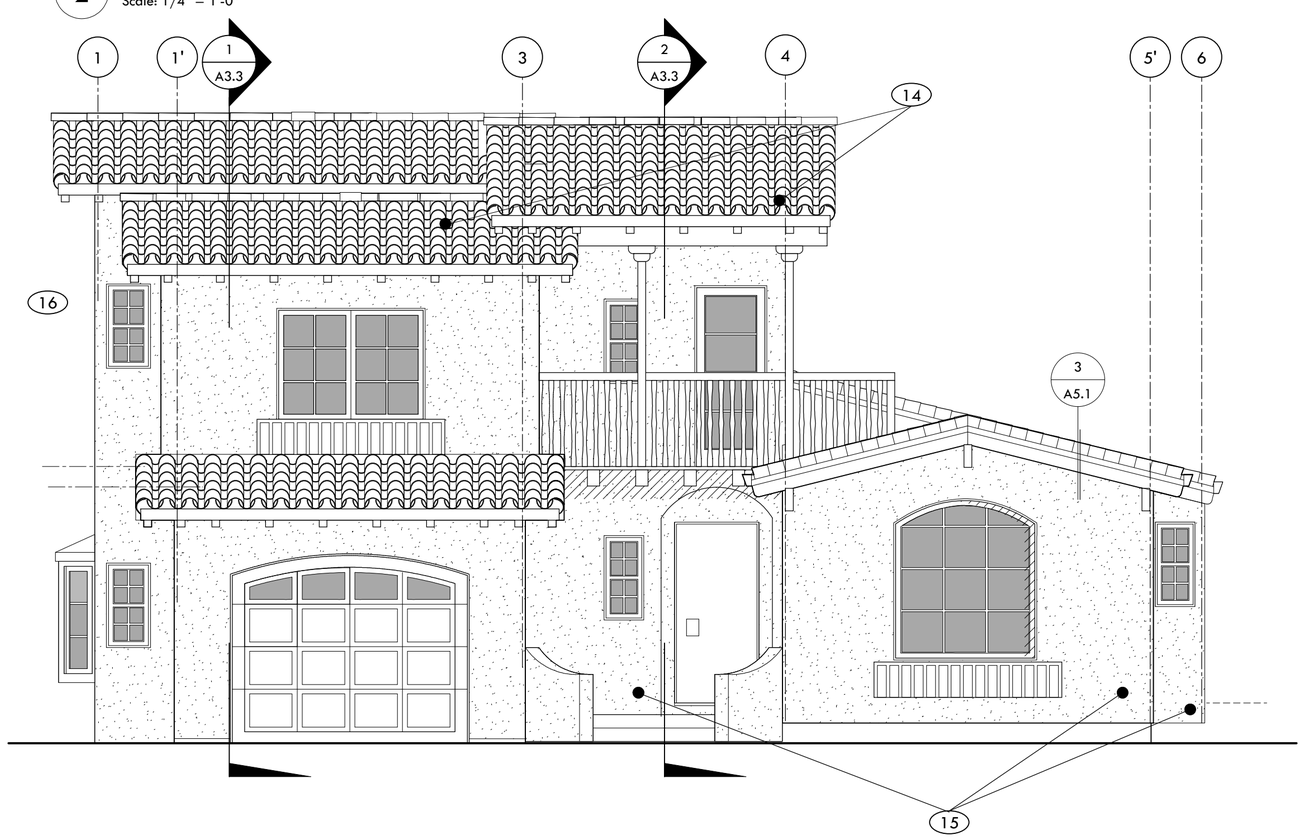

1 Proposed East Elevation
Scale: 1/4" = 1'-0"

1. (N) SKYLIGHT
2. (N) FOUNDATION/SLAB
3. (N) FREESTANDING FIREPLACE
4. (N) DOOR
5. REPLACE PORCH
6. (N) WINDOW
7. (N) STAIRS
8. REMOVE CLOSET
9. (N) DECK AND ACCESS PORCH
10. 3 RISER @ 6" 2 TREAD @ 14"
11. (N) STAIRS 14 RISERS @ 7.6" 13 TREADS @ 11", 36" RAIL
12. 3 RISER @ 6" 2 TREAD @ 11"
13. 2 RISER @ 6" 1 TREAD @ 10"
14. CLAY TILE ROOFING
14'. COMPOSITION SHINGLE ROOFING
15. STUCCO EXTERIOR SIDING
16. WOOD RAFTER, FACIA, POSTS & RAILING

REVISIONS	BY

DESIGNER:
Santiago-Leon Balazs
1734 SOLANO AVENUE
BERKELEY CA 94707
(510) 525-8897

REMODEL AND ADDITION FOR RESIDENCE OF:
David Guendelman and Carolina Balazs
812 RAMONA AVENUE
ALBANY CA 94706

SHEET TITLE:
ELEVATIONS

Date: 01/03/13
Scale:1/4" = 1'-0"
Drawn by: DMS
Job name: BALAZS

SHEET NO.
A 3.1
OF 24 SHEETS

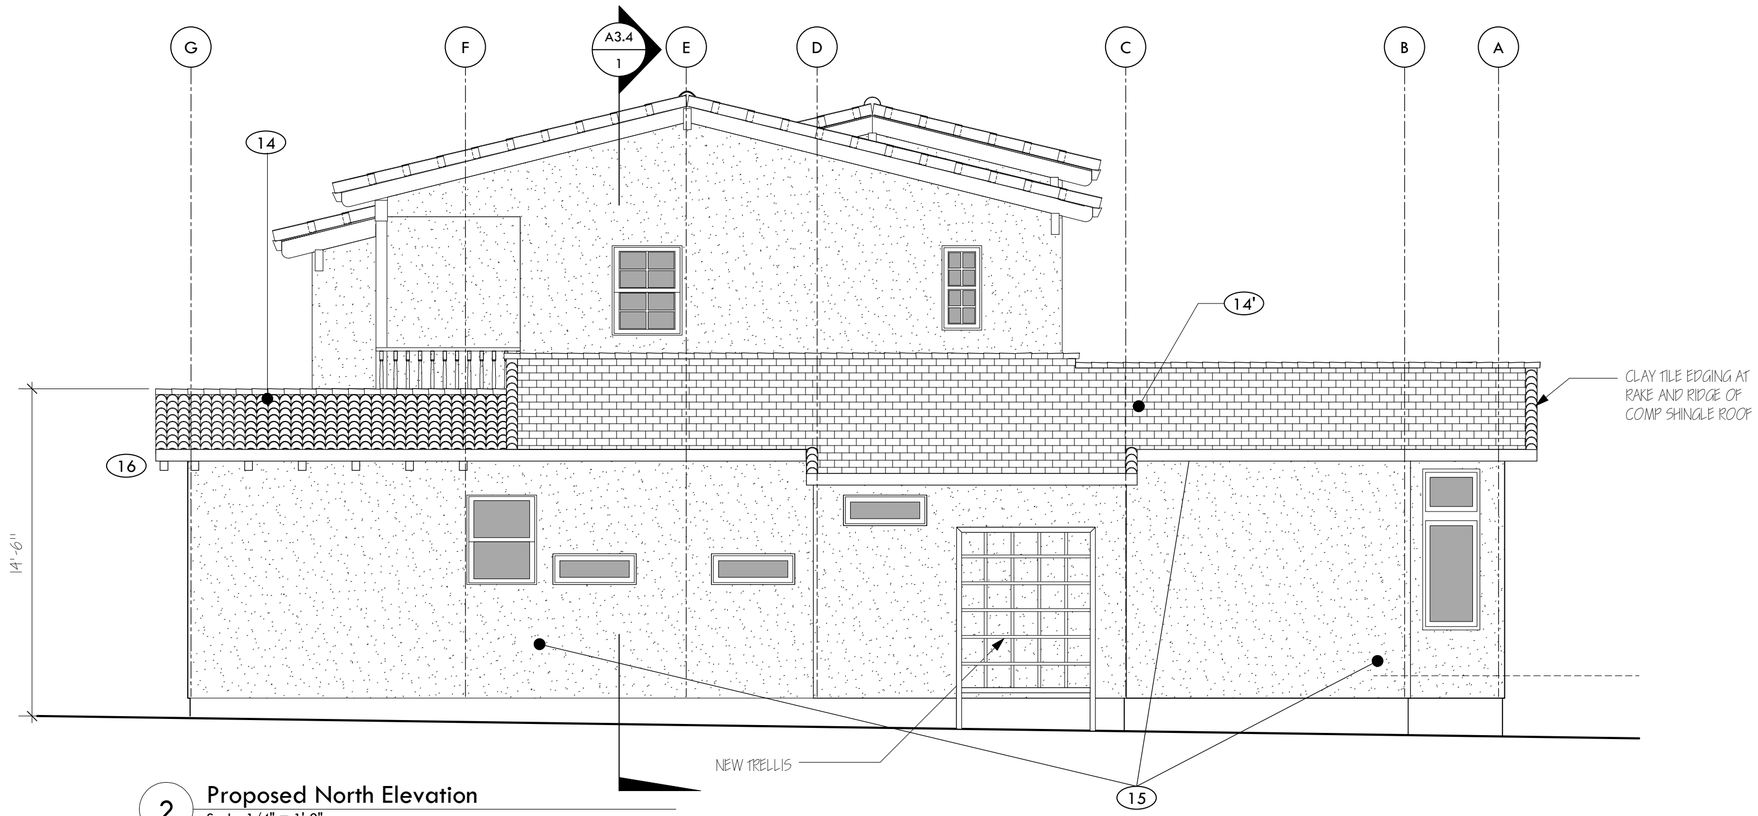

2 Proposed North Elevation
Scale: 1/4" = 1'-0"

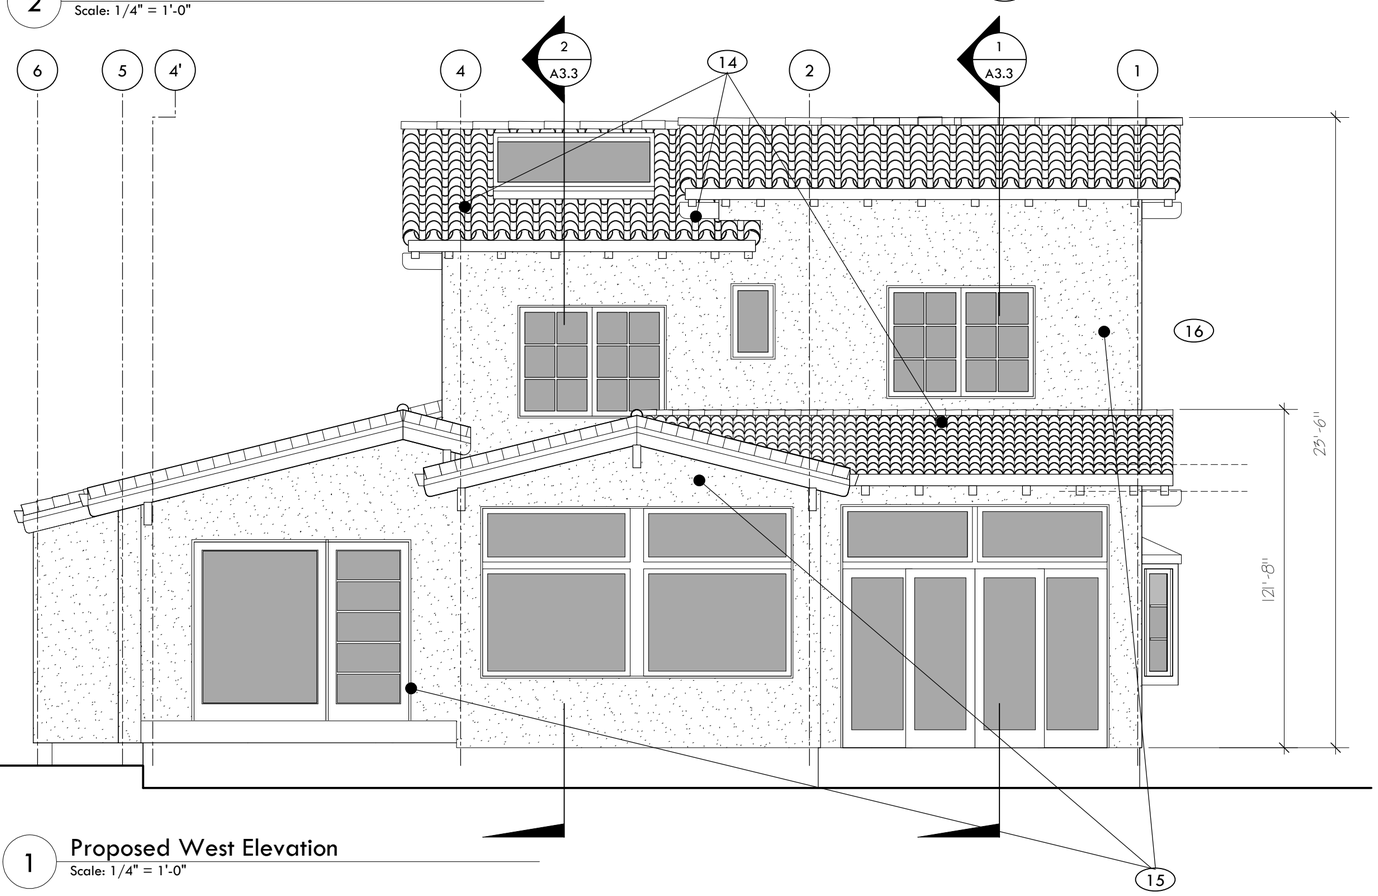

1 Proposed West Elevation
Scale: 1/4" = 1'-0"

1. (N) SKYLIGHT
2. (N) FOUNDATION/SLAB
3. (N) FREESTANDING FIREPLACE
4. (N) DOOR
5. REPLACE PORCH
6. (N) WINDOW
7. (N) STAIRS
8. REMOVE CLOSET
9. (N) DECK AND ACCESS PORCH
10. 3 RISER @ 6" 2 TREAD @ 14"
11. (N) STAIRS 14 RISERS @ 7.6" 13 TREADS @ 11", 36" RAIL
12. 3 RISER @ 6" 2 TREAD @ 11"
13. 2 RISER @ 6" 1 TREAD @ 10"
14. CLAY TILE ROOFING
14'. COMPOSITION SHINGLE ROOFING
15. STUCCO EXTERIOR SIDING
16. WOOD RAFTER, FACIA, POSTS & RAILING

REVISIONS	BY

DESIGNER:
Santiago-Leon Balazs
1734 SOLANO AVENUE
BERKELEY CA 94707
(510) 525-8897

REMODEL AND ADDITION FOR RESIDENCE OF:
David Guendelman and Carolina Balazs
812 RAMONA AVENUE
ALBANY CA 94706

SHEET TITLE:
ELEVATIONS

Date: 01/03/13
Scale:1/4" = 1'-0"
Drawn by: DMS
Job name: BALAZS

SHEET NO.
A 3.2
OF 24 SHEETS