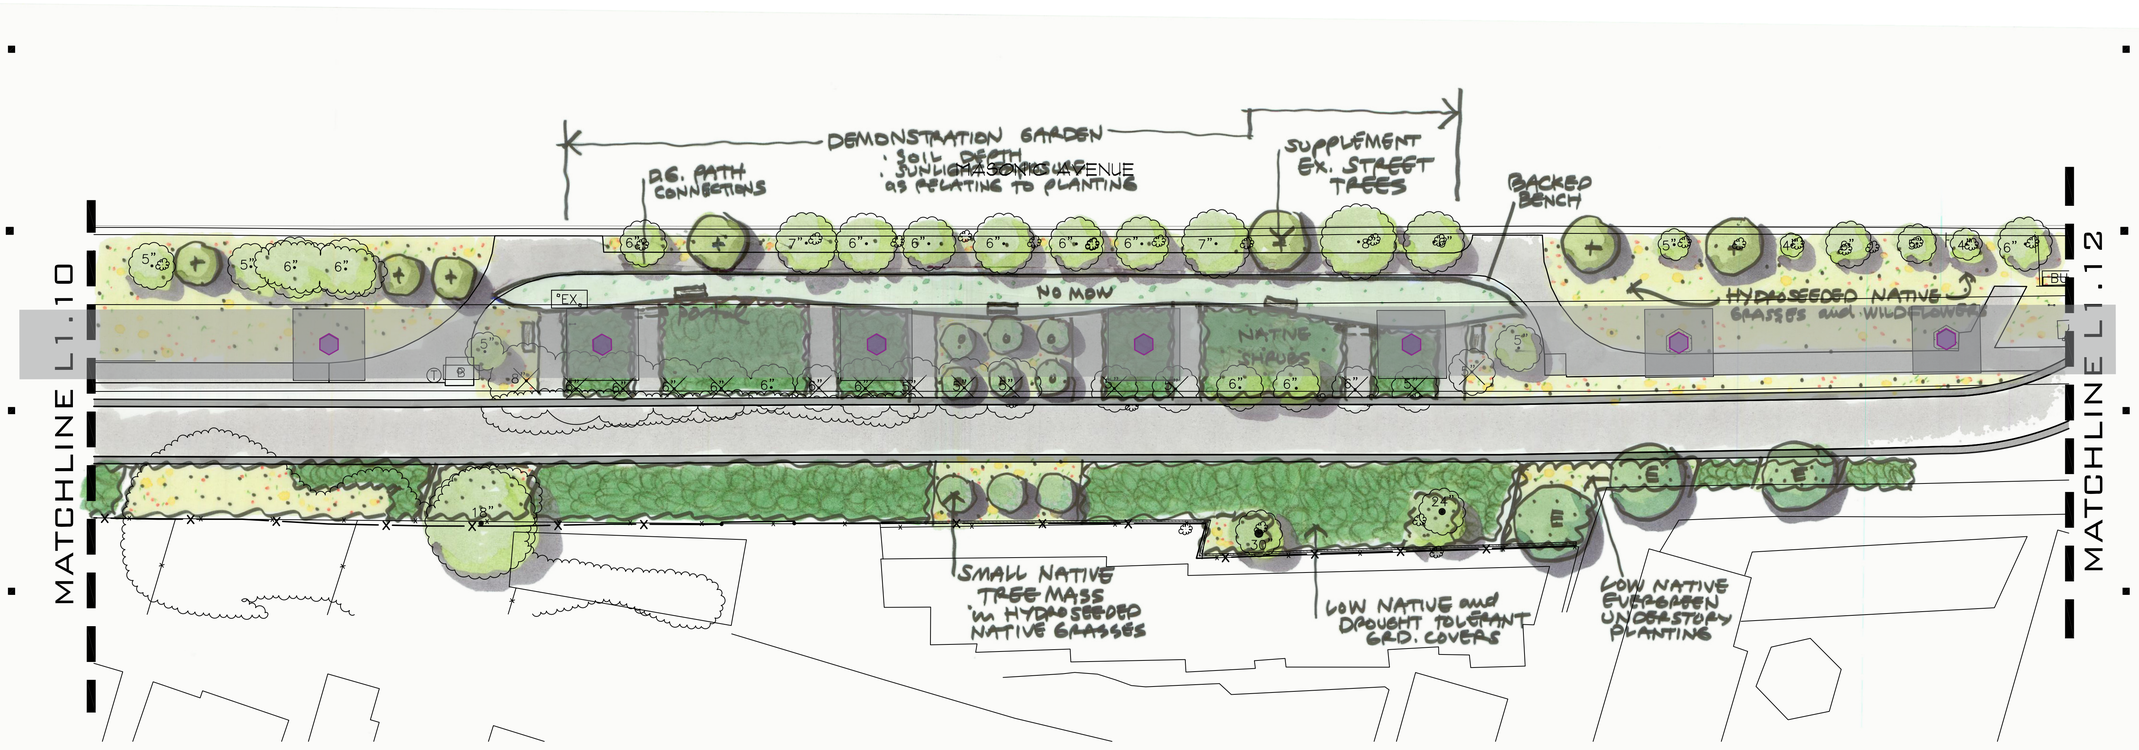

Existing Conditions

GATES & ASSOCIATES
LANDSCAPE ARCHITECTURE
LAND PLANNING URBAN DESIGN

2671 CROW CANYON RD, SAN RAMON, CA. 94583
TEL: 925.736.8176 FAX: 925.838.8901
WWW.DGATES.COM

OHLONE GREENWAY RESTORATION

ALBANY, CA

REVISION: DESCRIPTION: DATE:

REGISTERED LANDSCAPE ARCHITECT
DAVID GATES, No. 1890
Signature
Date
L.A.
STATE OF CALIFORNIA

PROJECT NAME: OHLONE GREENWAY RESTORATION
PROJECT NUMBER: P3768
PROJECT FILE:
DRAWN: CS, JB, SH
CHECK:
DATE: 02/13/08
SCALE: 1"=20'-0" 0 10 20 40

CONCEPTUAL PLANTING PLAN

L1.11

PROJECT NORTH

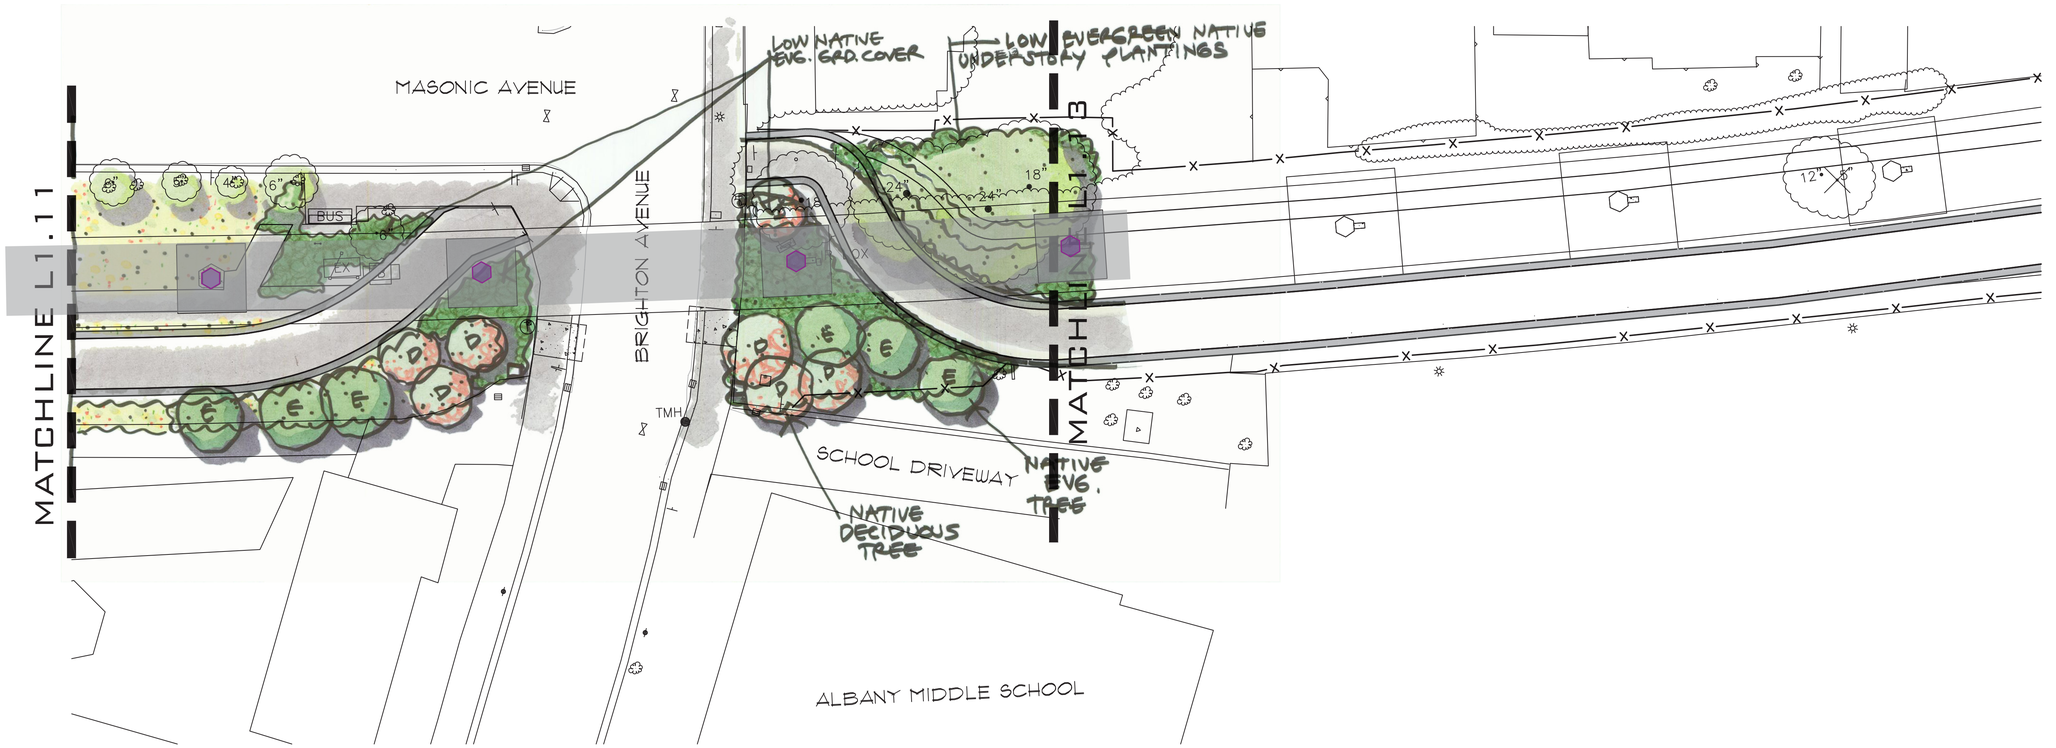

Existing Conditions

GATES & ASSOCIATES
LANDSCAPE ARCHITECTURE
LAND PLANNING URBAN DESIGN

2671 CROW CANYON RD, SAN RAMON, CA. 94583
TEL: 925.736.8176 FAX: 925.838.8901
WWW.DGATES.COM

OHLONE GREENWAY RESTORATION

ALBANY, CA

REVISION: DESCRIPTION: DATE:

REGISTERED LANDSCAPE ARCHITECT STATE OF

PROJECT NAME: OHLONE GREENWAY RESTORATION
PROJECT NUMBER: P3768
PROJECT FILE:
DRAWN: CS, JB, SH
CHECK:
DATE: 02/13/08
SCALE: 1"=20'-0" 0 10 20 40

CONCEPTUAL PLANTING PLAN

L1.12

PROJECT NORTH