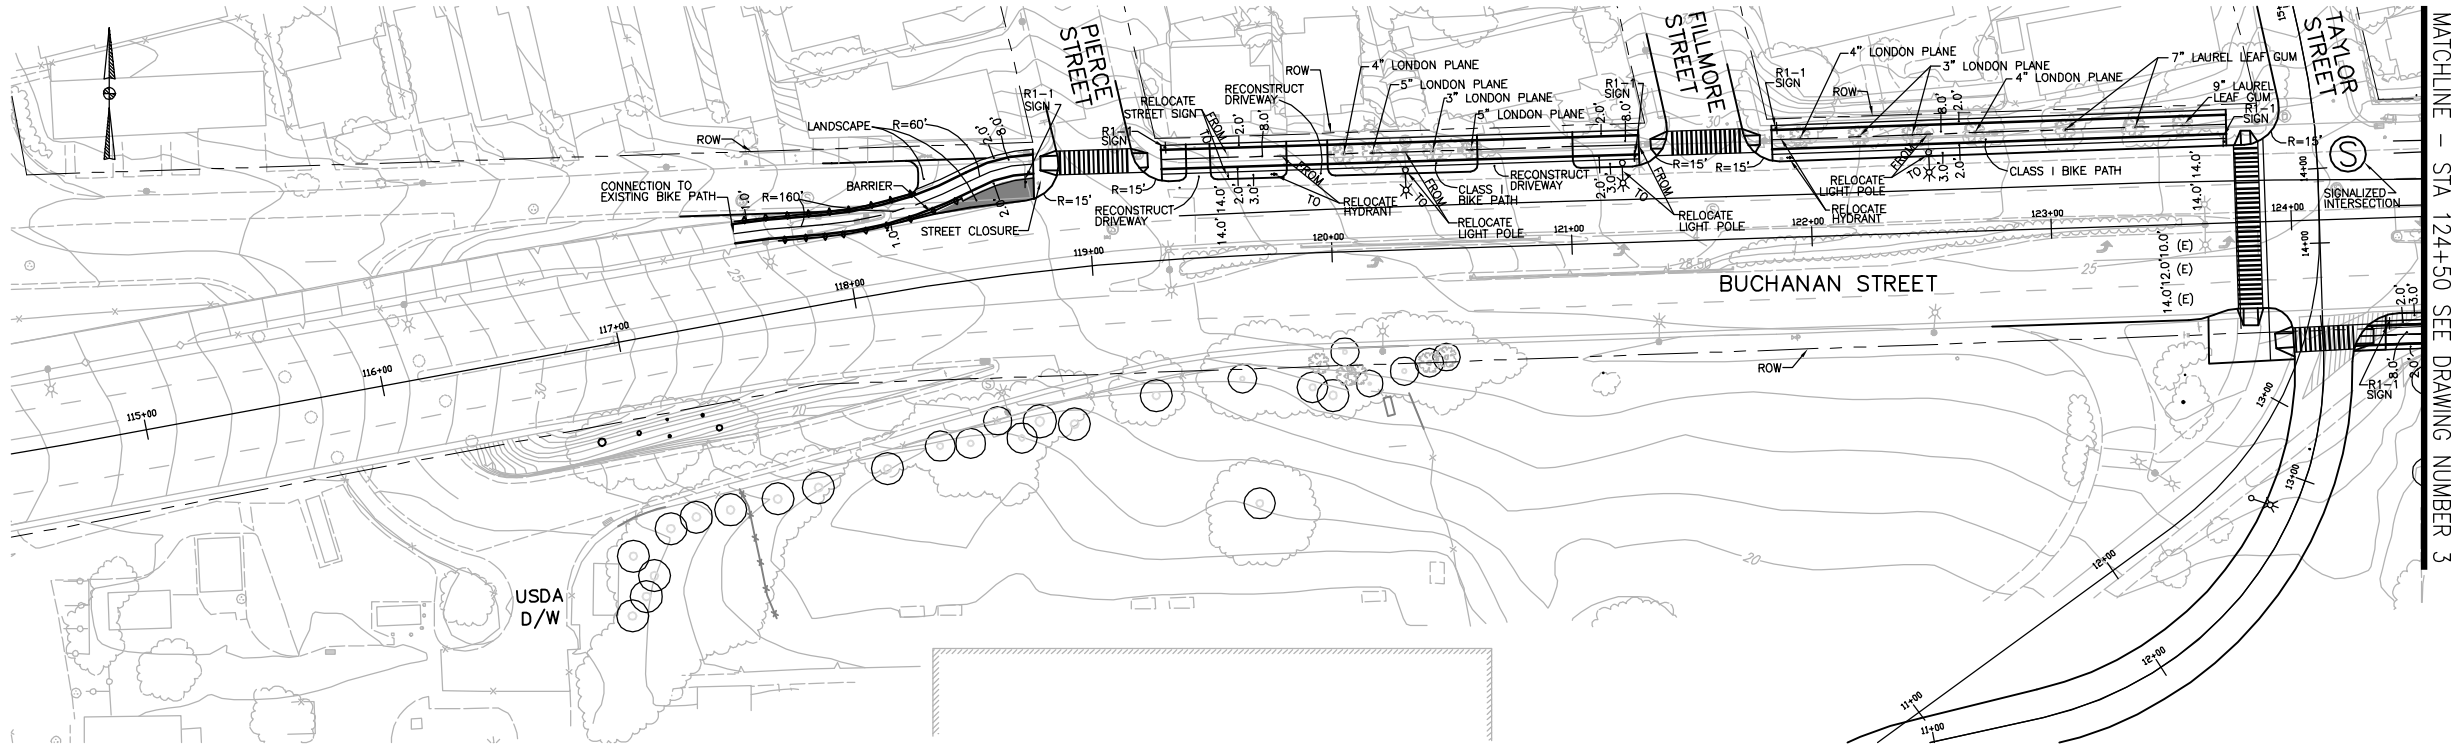

ALTERNATIVE 1 - BIKEWAY CLASS I

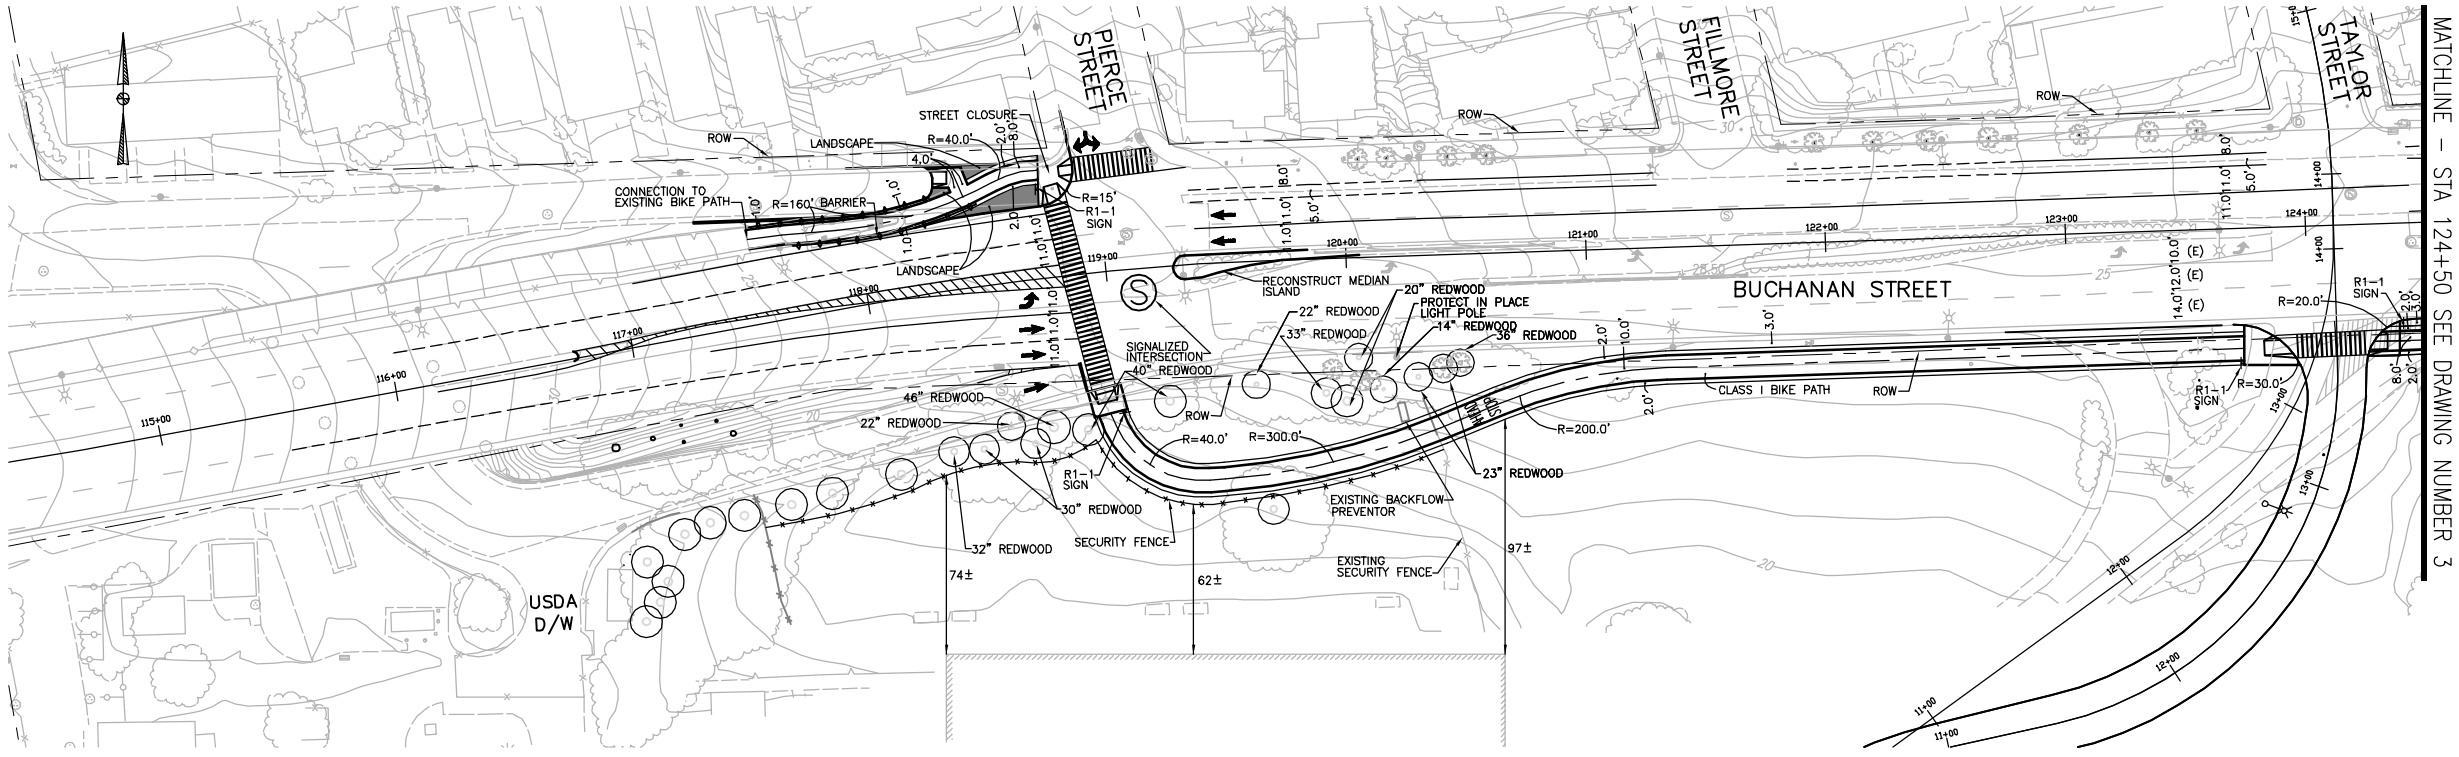

ALTERNATIVE 2 - BIKEWAYS CLASS I AND CLASS II

CLIENT:

Buchanan Bikeway Feasibility Study

FOR

CITY OF ALBANY, CA

1000 SAN PABLO AVENUE
ALBANY, CALIFORNIA 94706
(510) 528-5760

DESIGNER:

AECOM
155 Grand Avenue, Suite 700
Oakland, CA 94612
510.763.2929
510.763.2796

CONSULTANTS:

REGISTRATION:

REV	DATE	DESCRIPTION

PROJECT NO:	60043220
DRAWN BY:	
CHECKED BY:	
SCALE:	1"=40"
DRAWING START DATE:	

KEY PLAN:

DRAWING TITLE:

PRELIMINARY BIKEWAY LAYOUT
BUCHANAN STREET

DRAWING NUMBER:

1

SHEET	REV

©2003 DMJM+HARRIS

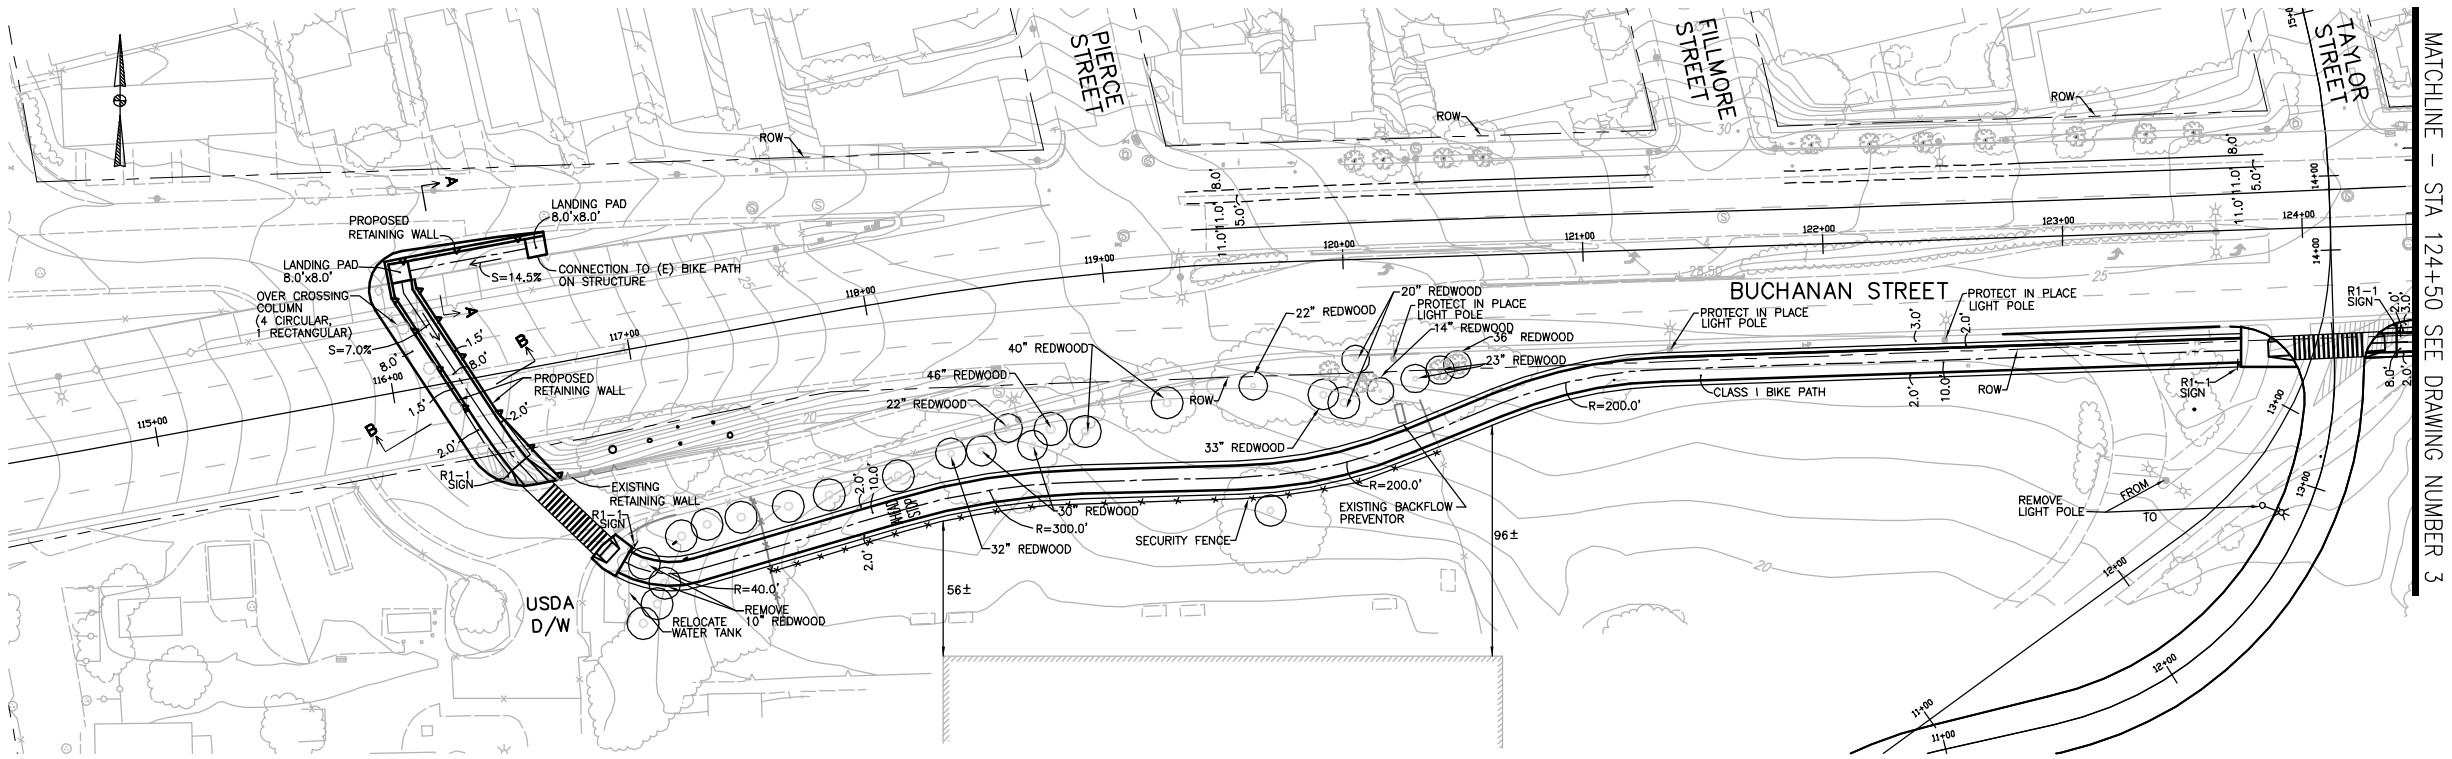

ALTERNATIVE 3 - OPTION 1 - BIKEWAYS CLASS I AND CLASS II

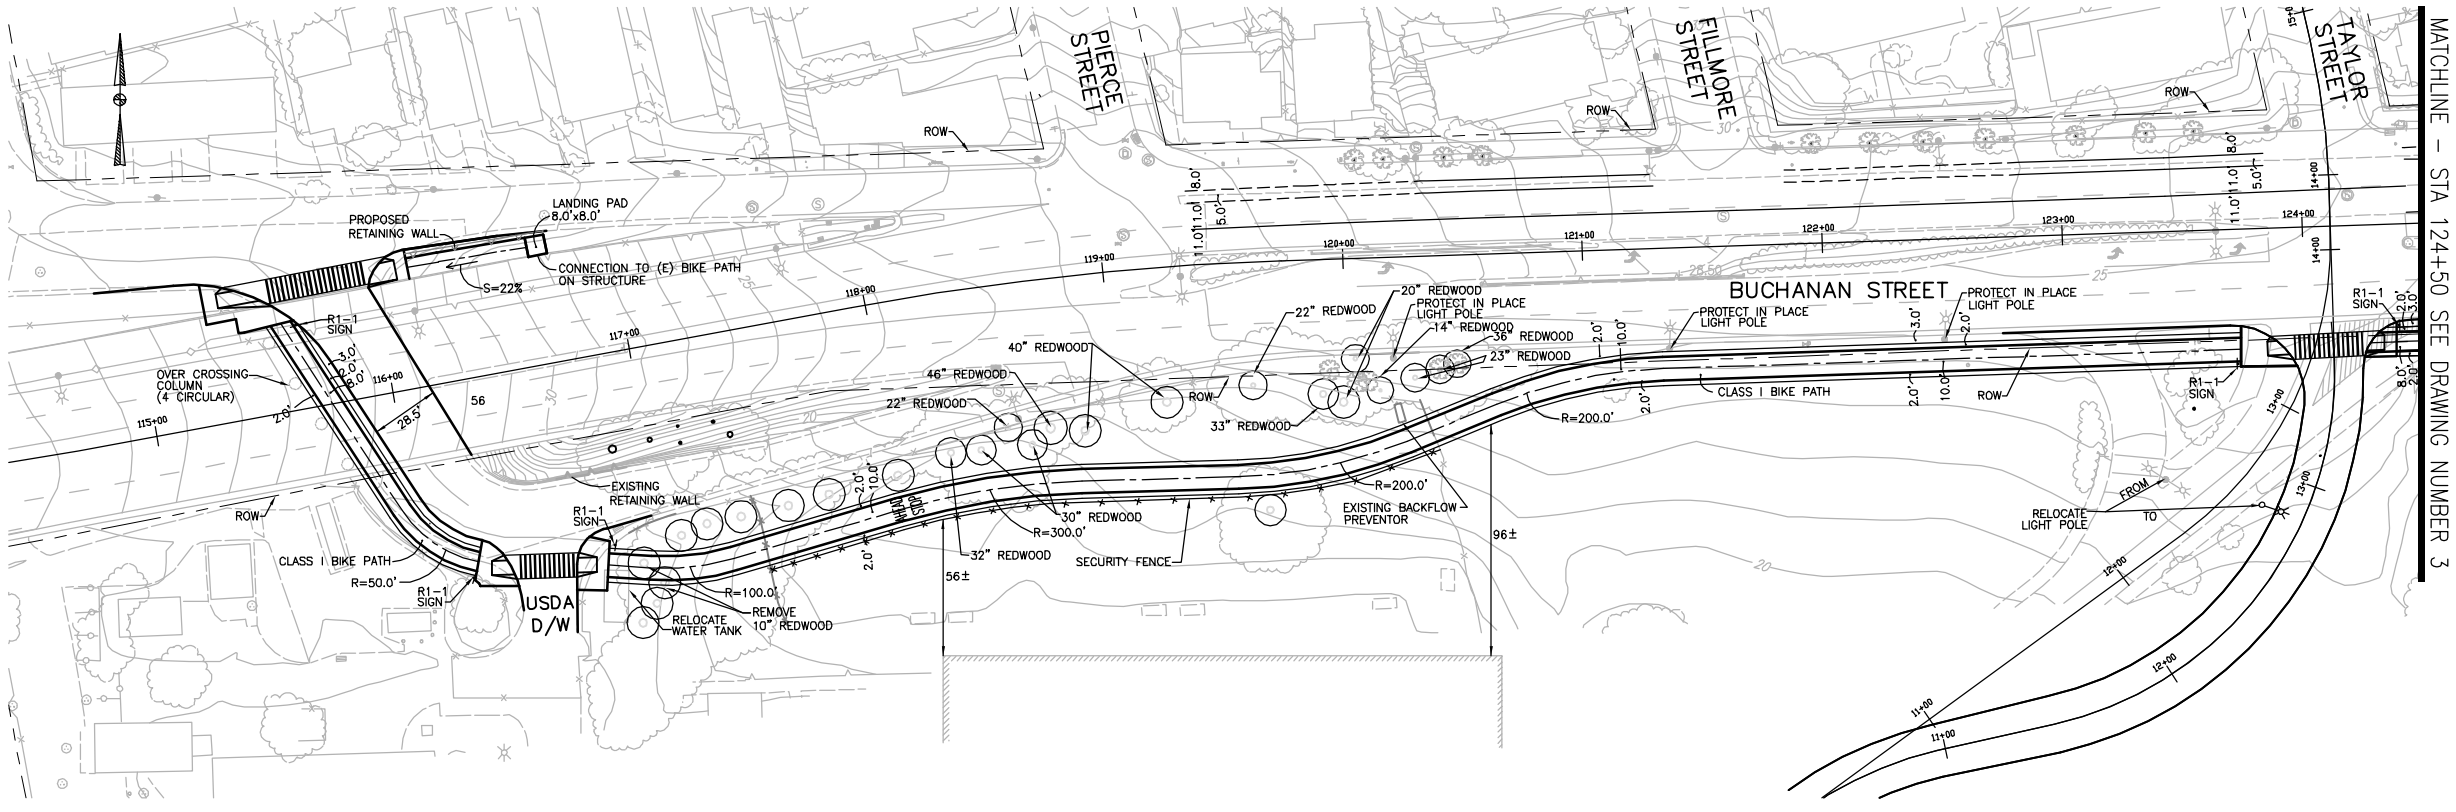

ALTERNATIVE 3 - OPTION 2 - BIKEWAYS CLASS I AND CLASS II

CLIENT:

Buchanan Bikeway Feasibility Study

FOR

CITY OF ALBANY, CA

1000 SAN PABLO AVENUE
ALBANY, CALIFORNIA 94706
(510) 528-5760

DESIGNER:

AECOM

155 Grand Avenue, Suite 700
Oakland, CA 94612
510.763.2929
510.763.2796

CONSULTANTS:

REGISTRATION:

REV	DATE	DESCRIPTION

PROJECT NO:	60043220
DRAWN BY:	
CHECKED BY:	
SCALE:	1"=40"
DRAWING START DATE:	

KEY PLAN:

DRAWING TITLE:

PRELIMINARY BIKEWAY LAYOUT BUCHANAN STREET

DRAWING NUMBER:

2

SHEET	REV

©2003 DMJM+HARRIS

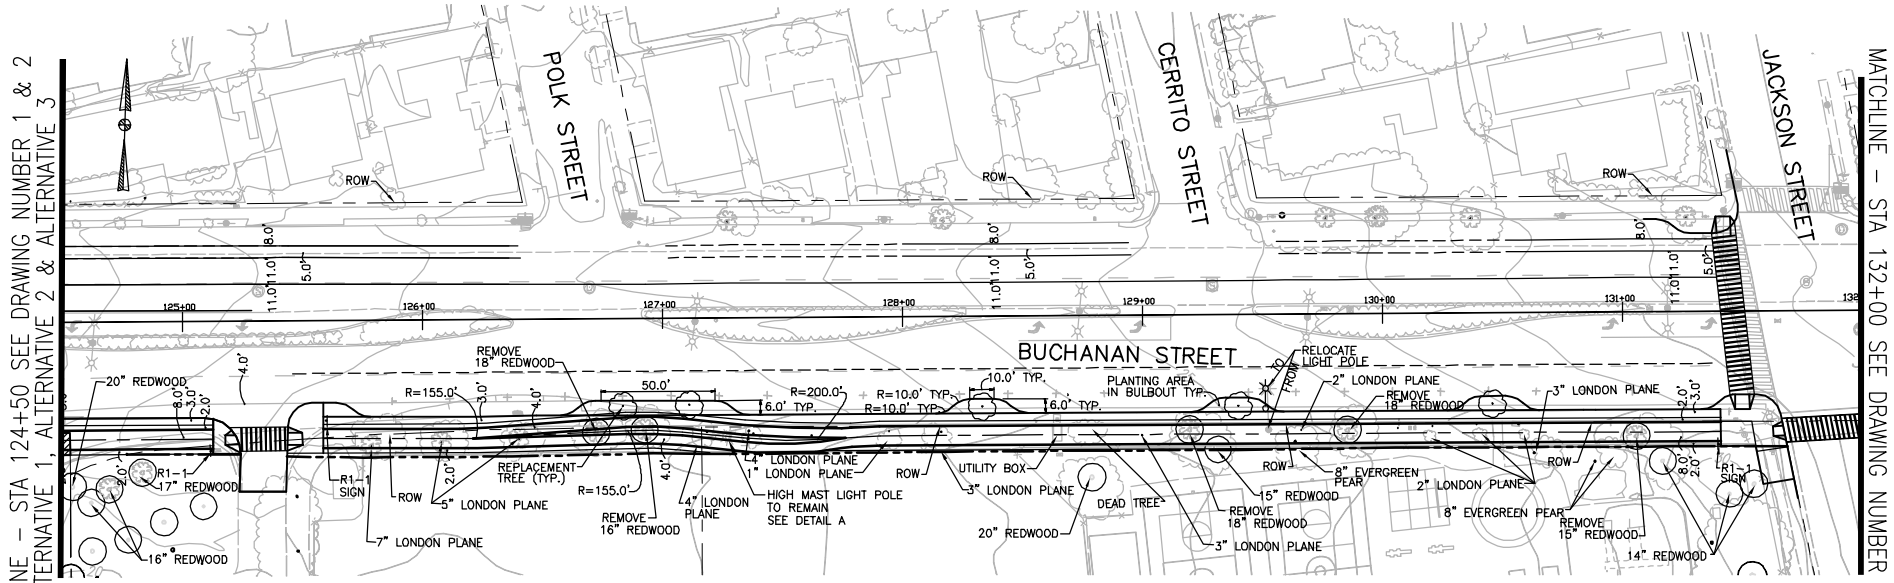

OCEAN VIEW ELEMENTARY - OPTION 1

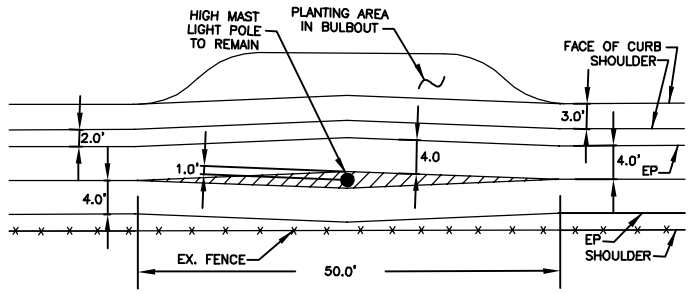

DETAIL A

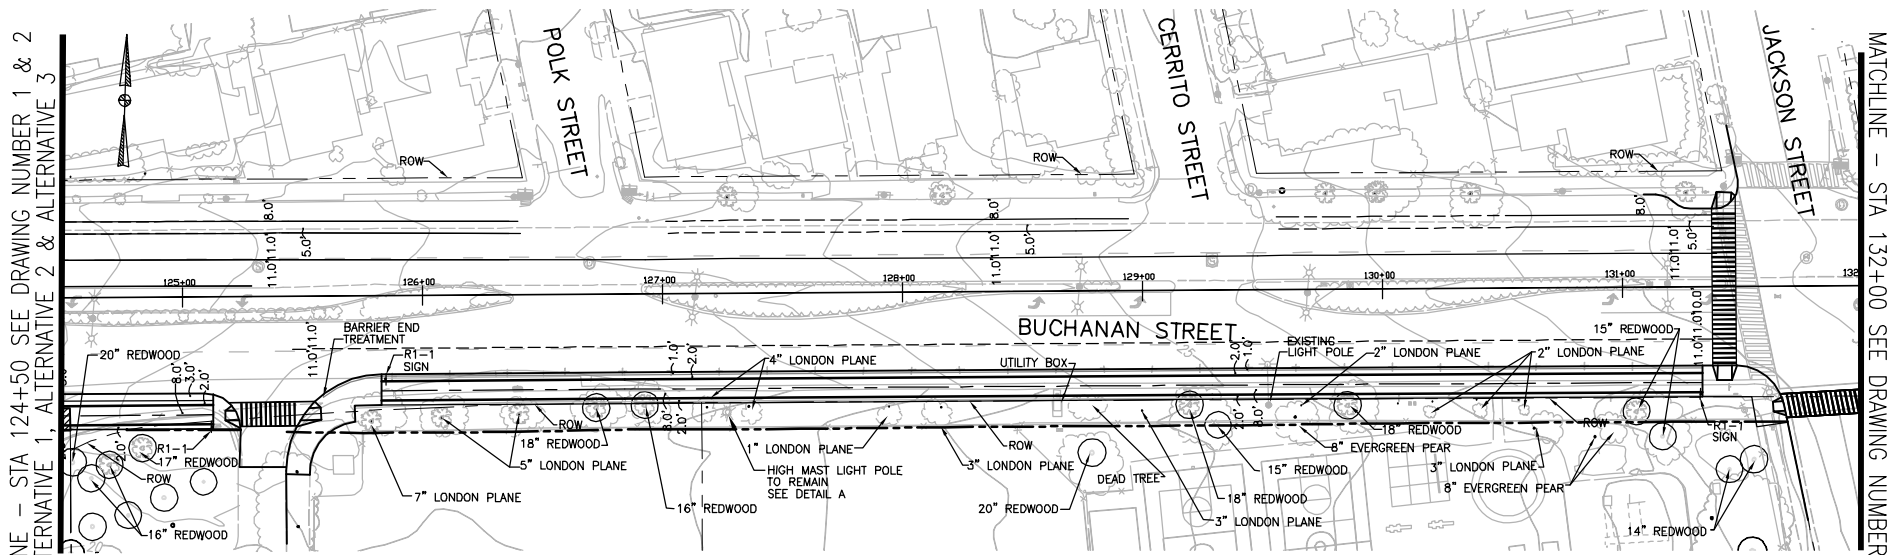

OCEAN VIEW ELEMENTARY - OPTION 2

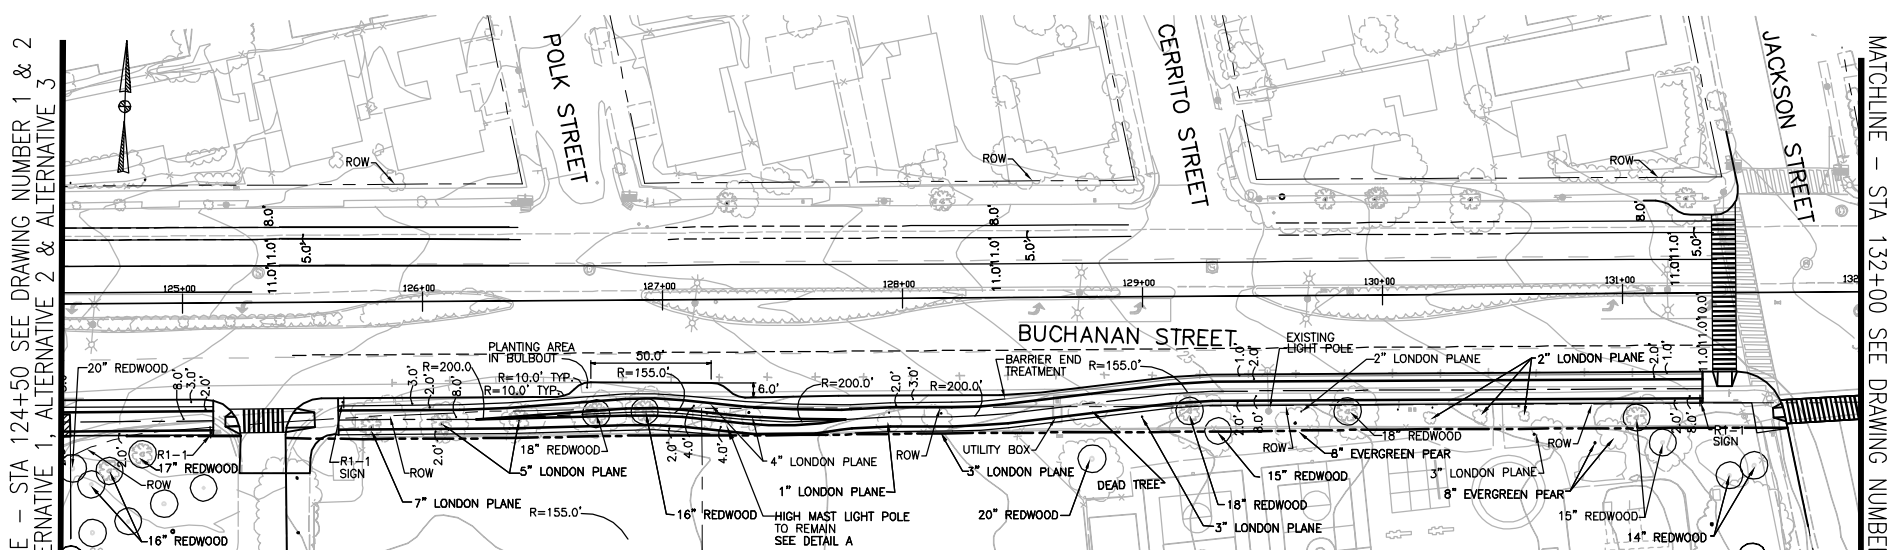

OCEAN VIEW ELEMENTARY - OPTION 3

CLIENT:

Buchanan Bikeway Feasibility Study

FOR

CITY OF ALBANY, CA

1000 SAN PABLO AVENUE
ALBANY, CALIFORNIA 94706
(510) 528-5760

DESIGNER:

AECOM

155 Grand Avenue, Suite 700
Oakland, CA 94612
510.763.2929
510.763.2796

CONSULTANTS:

REGISTRATION:

REV	DATE	DESCRIPTION

PROJECT NO:	60043220
DRAWN BY:	
CHECKED BY:	
SCALE:	1"=40"
DRAWING START DATE:	

KEY PLAN:

DRAWING TITLE:

PRELIMINARY BIKEWAY LAYOUT
BUCHANAN STREET

DRAWING NUMBER:

3

SHEET	REV

©2003 DMJM+HARRIS

BIKEWAYS CLASS I AND CLASS I
JACKSON STREET TO SAN PABLO AVENUE

MARIN AVENUE ALTERNATIVE 1 – BIKEWAY CLASS II (WIDEN-REMOVE TREES)

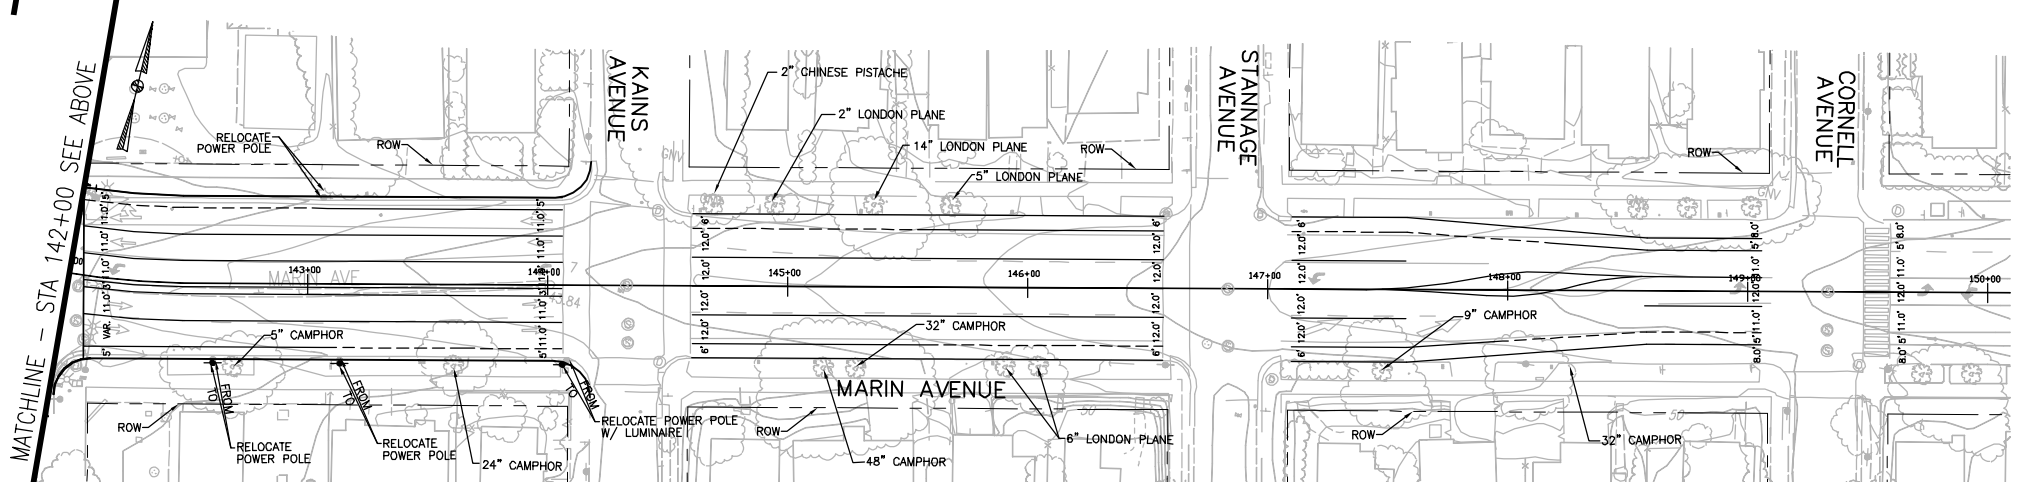

MARIN AVENUE ALTERNATIVE 2 – BIKEWAY CLASS II (REMOVE PARKING)

CLIENT:
Buchanan Bikeway Feasibility Study
FOR
CITY OF ALBANY, CA
1000 SAN PABLO AVENUE
ALBANY, CALIFORNIA 94706
(510) 528-5760

DESIGNER:
AECOM
155 Grand Avenue, Suite 700
Oakland, CA 94612
510.763.2929
510.763.2796

CONSULTANTS:

REGISTRATION:

REV	DATE	DESCRIPTION

PROJECT NO:	60043220
DRAWN BY:	
CHECKED BY:	
SCALE:	1"=40'
DRAWING START DATE:	

KEY PLAN:

DRAWING TITLE:
PRELIMINARY BIKEWAY LAYOUT
BUCHANAN STREET

DRAWING NUMBER:
4

SHEET | REV

© 2003 DMJM+HARRIS

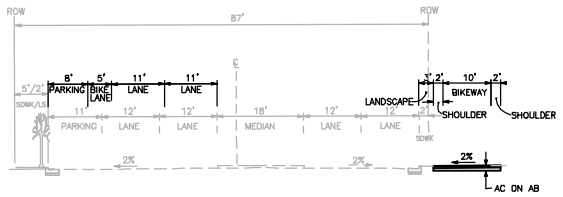

A ALTERNATIVE 2 AND ALTERNATIVE 3 CLASS I AND CLASS II BIKEWAY

STA 119+40 TO 125+50

SECTION A-A
ADJACENT TO OVER CROSSING

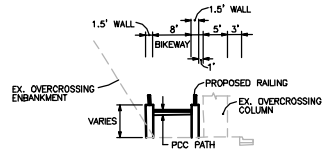

SECTION B-B
UNDER OVER CROSSING

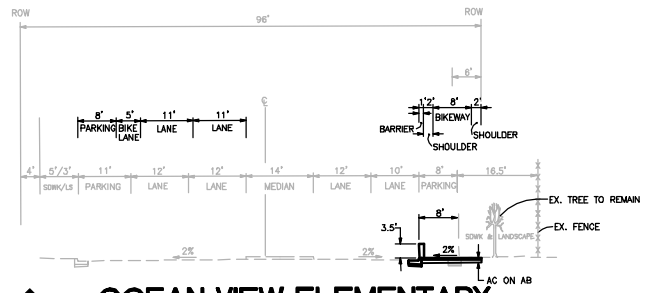

B OCEAN VIEW ELEMENTARY OPTION 1 AND OPTION 2

STA 125+50 TO 131+50

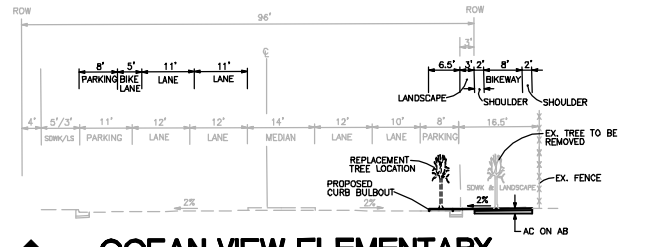

B OCEAN VIEW ELEMENTARY OPTION 1

STA 125+50 TO 132+20

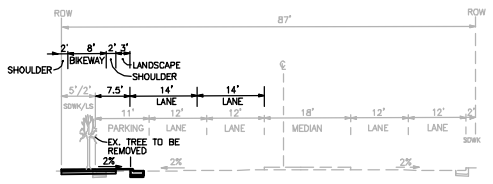

A ALTERNATIVE 1 CLASS I BIKEWAY

STA 119+40 TO 123+80

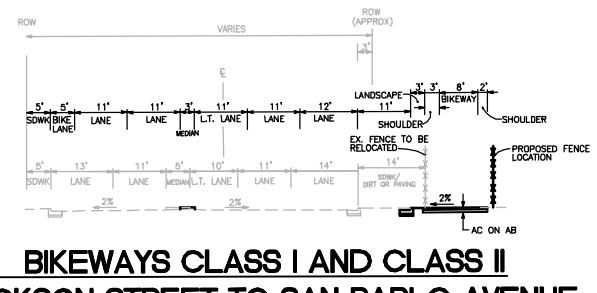

D BIKEWAYS CLASS I AND CLASS II JACKSON STREET TO SAN PABLO AVENUE

STA 139+50 TO 141+00
OPTION 1

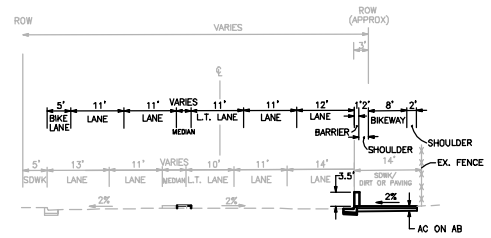

C BIKEWAY CLASS I JACKSON STREET TO SAN PABLO AVENUE

STA 132+00 TO 141+20
OPTION 2

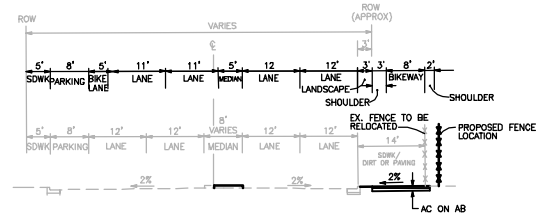

C BIKEWAYS CLASS I AND CLASS II JACKSON STREET TO SAN PABLO AVENUE

STA 132+00 TO 139+50
OPTION 1

F MARIN AVENUE ALTERNATIVE 2

STA 144+60 TO 149+05

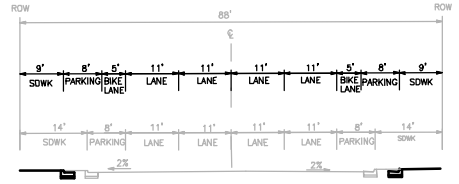

F MARIN AVENUE ALTERNATIVE 1

STA 144+60 TO 149+05

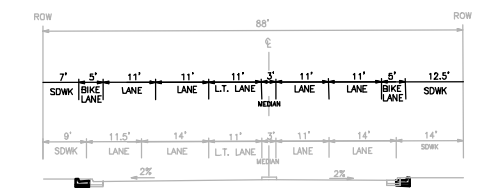

E MARIN AVENUE ALL ALTERNATIVES

STA 142+00 TO 144+60

CLIENT:

Buchanan Bikeway Feasibility Study

FOR

CITY OF ALBANY, CA

1000 SAN PABLO AVENUE
ALBANY, CALIFORNIA 94706
(510) 528-5760

DESIGNER:

AECOM

155 Grand Avenue, Suite 700
Oakland, CA 94612
510.763.2929
510.763.2796

CONSULTANTS:

REGISTRATION:

REV	DATE	DESCRIPTION

PROJECT NO: 60043220
DRAWN BY:
CHECKED BY:
SCALE: 1"=20"
DRAWING START DATE:

KEY PLAN:

DRAWING TITLE:

BIKEWAY SECTIONS

BUCHANAN STREET

DRAWING NUMBER:

5

SHEET | REV

©2003 DMJM+HARRIS

NOTES:

1. INSTALL 'KEEP CLEAR' SYMBOL PAVEMENT MARKING PER CALTRANS STANDARD PLANS (MAY 2006).
2. INSTALL SR46(CA) 'EMERGENCY ACCESS KEEP CLEAR' SIGN PER CA MUTCD (SEPTEMBER 2006).
3. INSTALL 24" WHITE STRIPE

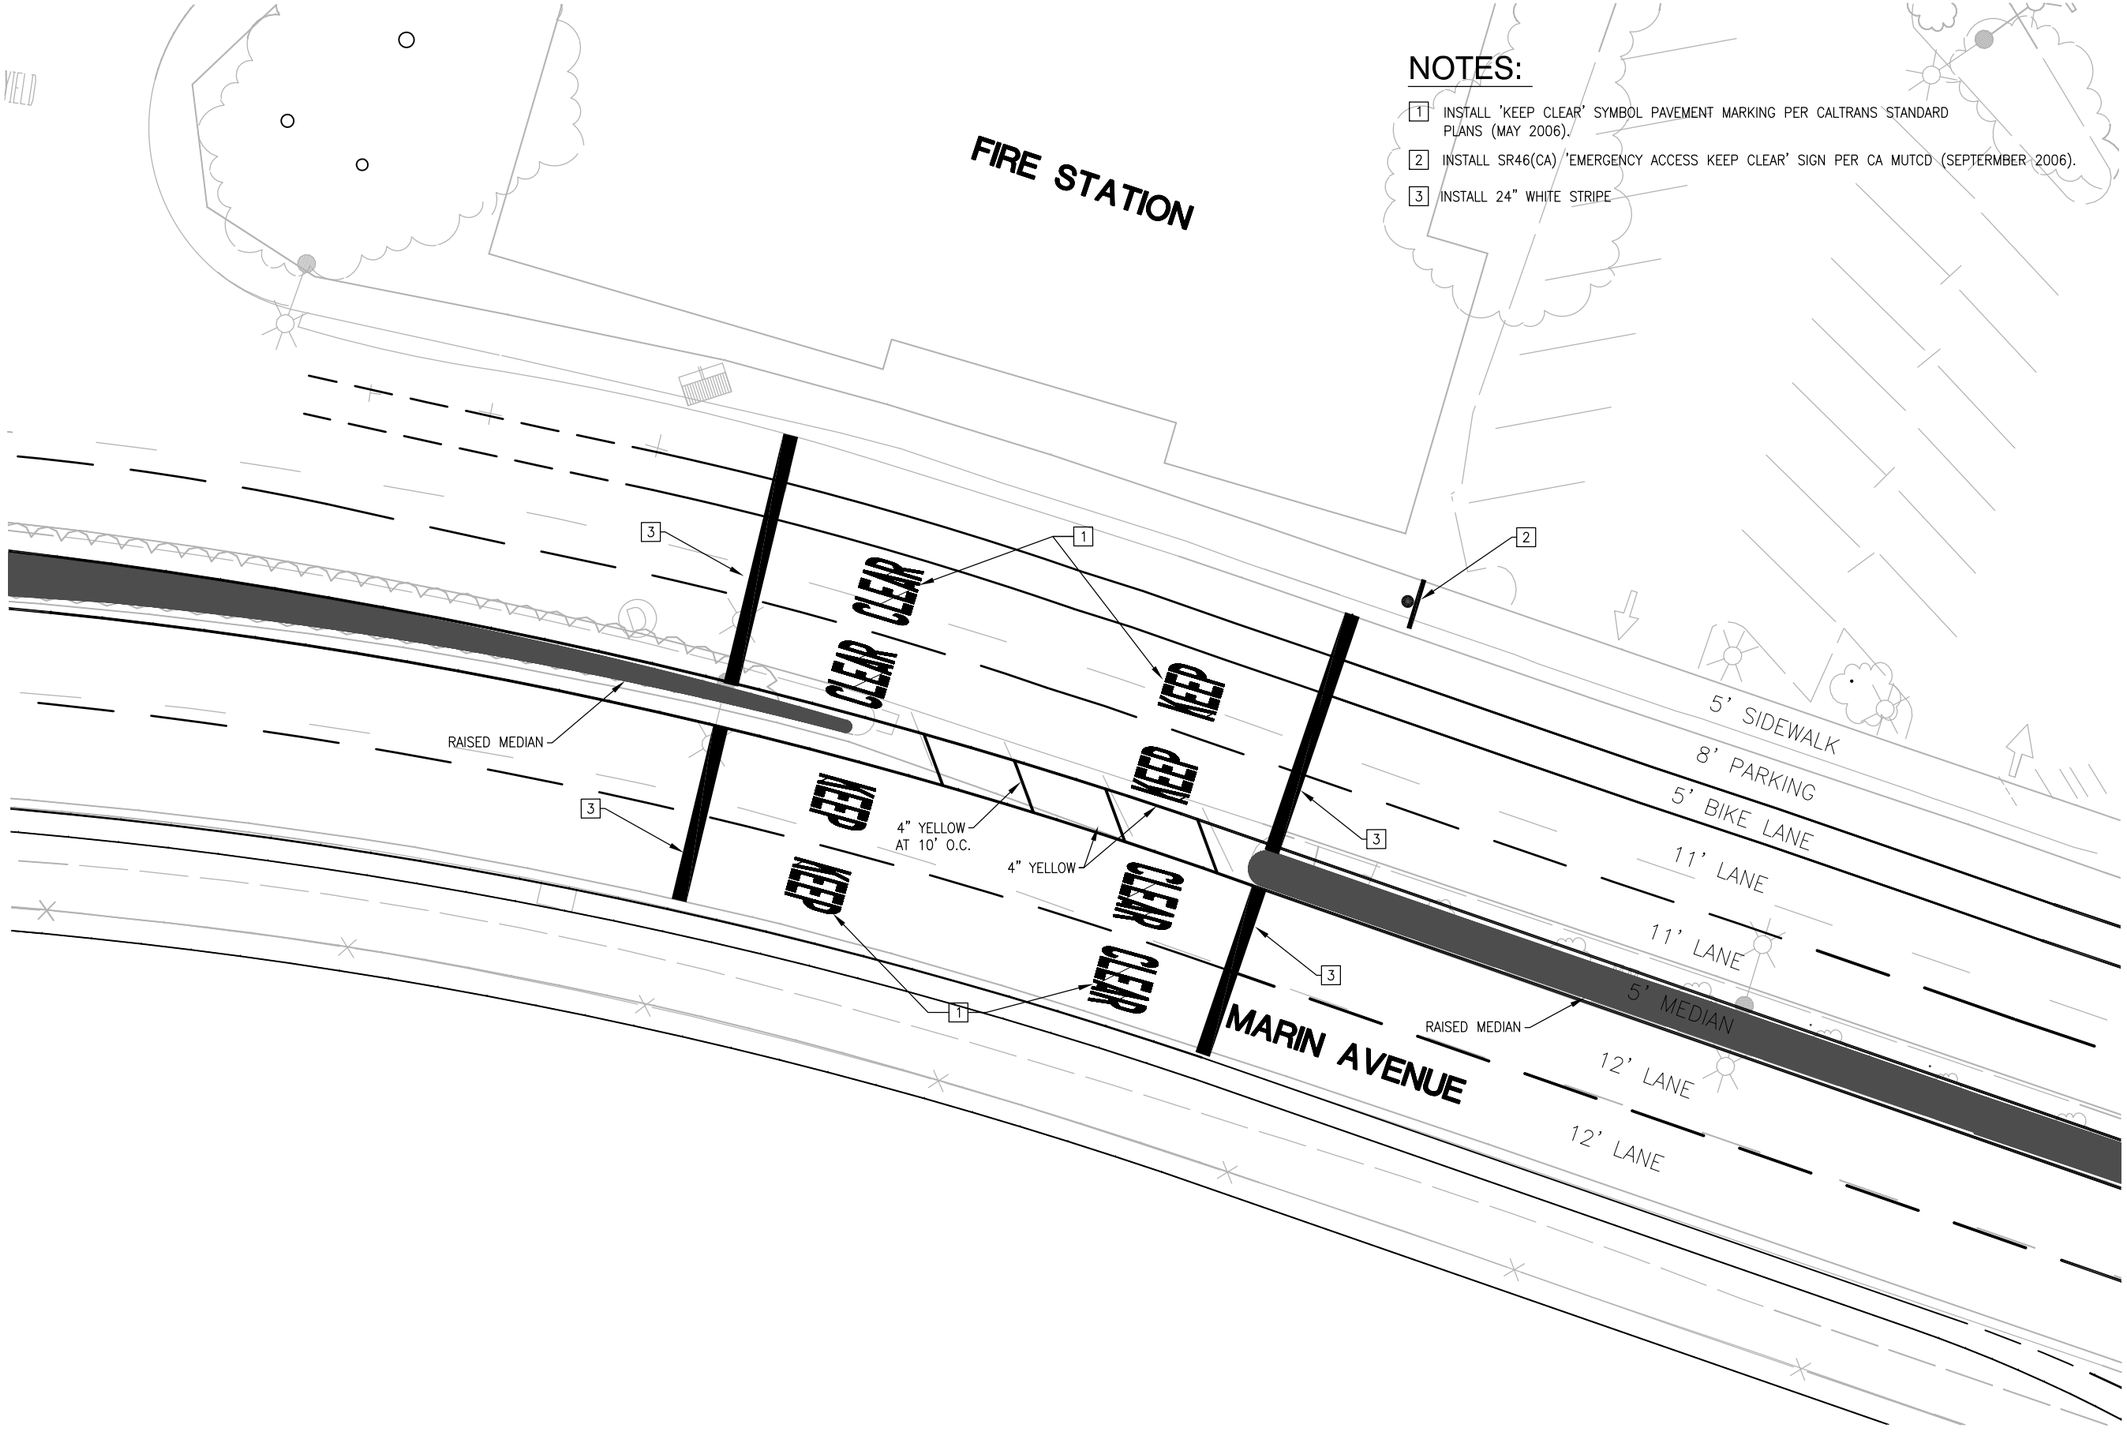

MARIN AVENUE STRIPING AT FIRE STATION

CLIENT:
Buchanan Bikeway Feasibility Study
FOR
CITY OF ALBANY, CA
1000 SAN PABLO AVENUE
ALBANY, CALIFORNIA 94706
(510) 528-5760

DESIGNER:
AECOM
2101 Webster Street, Suite 1900
Oakland, CA 94612
510.763.2929
510.763.2796

CONSULTANTS:

REGISTRATION:

REV	DATE	DESCRIPTION

PROJECT NO:	60043220
DRAWN BY:	HO
CHECKED BY:	
SCALE:	1"=10'
DRAWING START DATE:	

KEY PLAN:

DRAWING TITLE:
MARIN AVENUE STRIPING AT FIRE STATION

DRAWING NUMBER:

SHEET	REV

©2009 AECOM USA, INC.