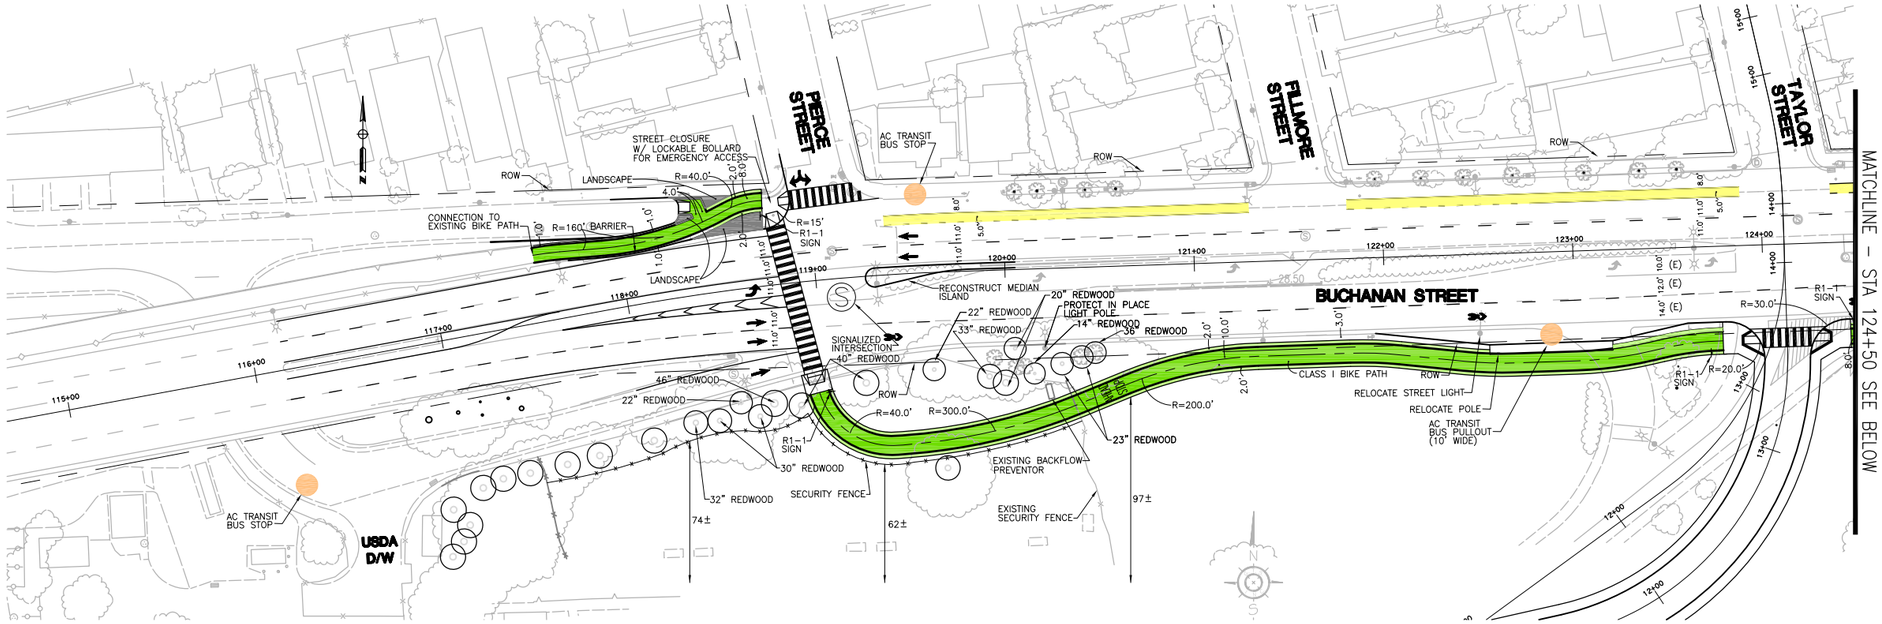

PIERCE STREET TO TAYLOR STREET

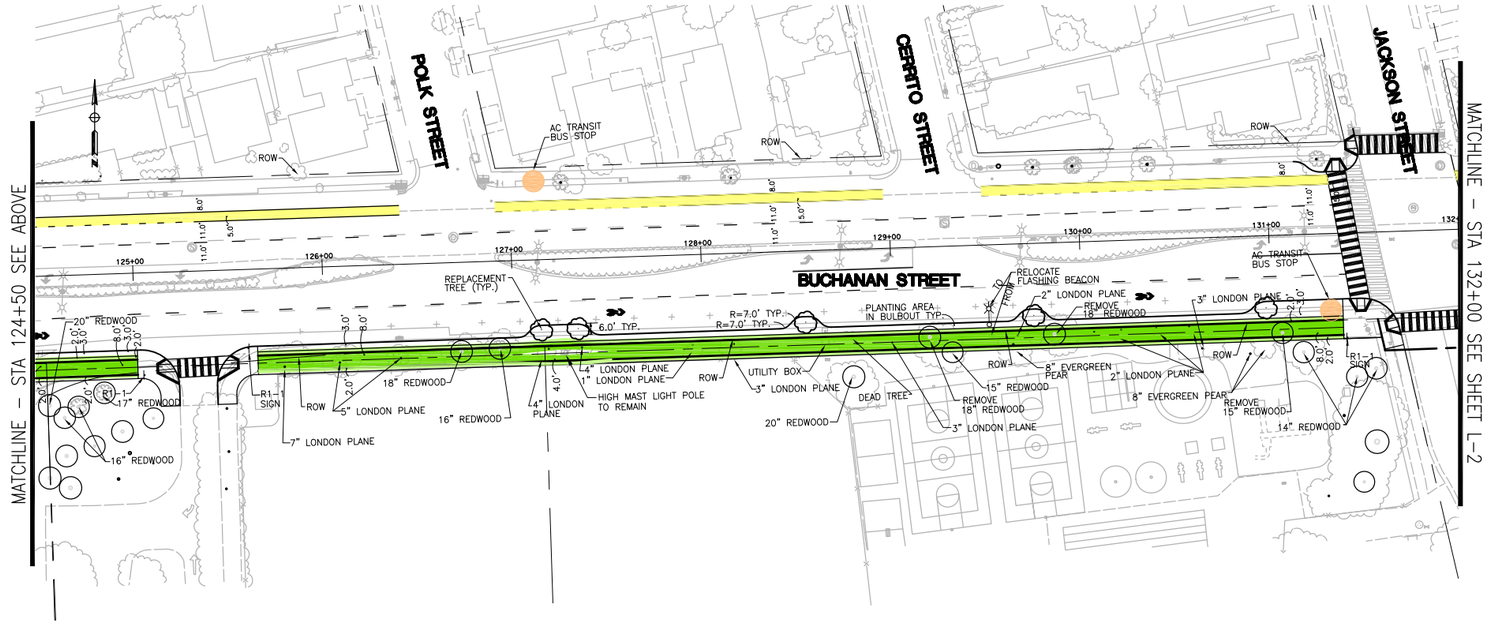

TAYLOR STREET TO JACKSON STREET

CLIENT:	Buchanan Bikeway Feasibility Study FOR CITY OF ALBANY, CA 1000 SAN PABLO AVENUE ALBANY, CALIFORNIA 94706 (510) 528-5760
DESIGNER:	AECOM 2101 Webster Street, Suite 1900 Oakland, CA 94612 510-622-6600 510-834-5220
CONSULTANTS:	
REGISTRATION:	

REV	DATE	DESCRIPTION
–	--/--/--	
–	--/--/--	

PROJECT NO:	60043220
DRAWN BY:	
CHECKED BY:	BLW
SCALE:	1"=40'
DRAWING START DATE:	07/06/2009

KEY PLAN:

DRAWING TITLE:

BUCHANAN ST. BIKEWAY LAYOUT

DRAWING NUMBER:

L-1

SHEET 1 | REV XXX

©2009 AECOM USA, INC.

USER = WHITEHURST, BRANDON
PAGESETUP = ----,
PENTABLE = DMJM+HARRIS_BBP.CTB
FILE NAME = H:\Projects\60043220 - Buchanan Bike Path\CADD\Civil\Sheet\43320-Layout.dwg
XREFS = X-43220-border-aecom.dwg x-43220-base.dwg X-43220-TOPO.dwg X-43220-AERIAL.dwg x-43220-row.dwg
DATE = 7/24/2009 10:27:17 AM

JACKSON STREET TO SAN PABLO AVENUE

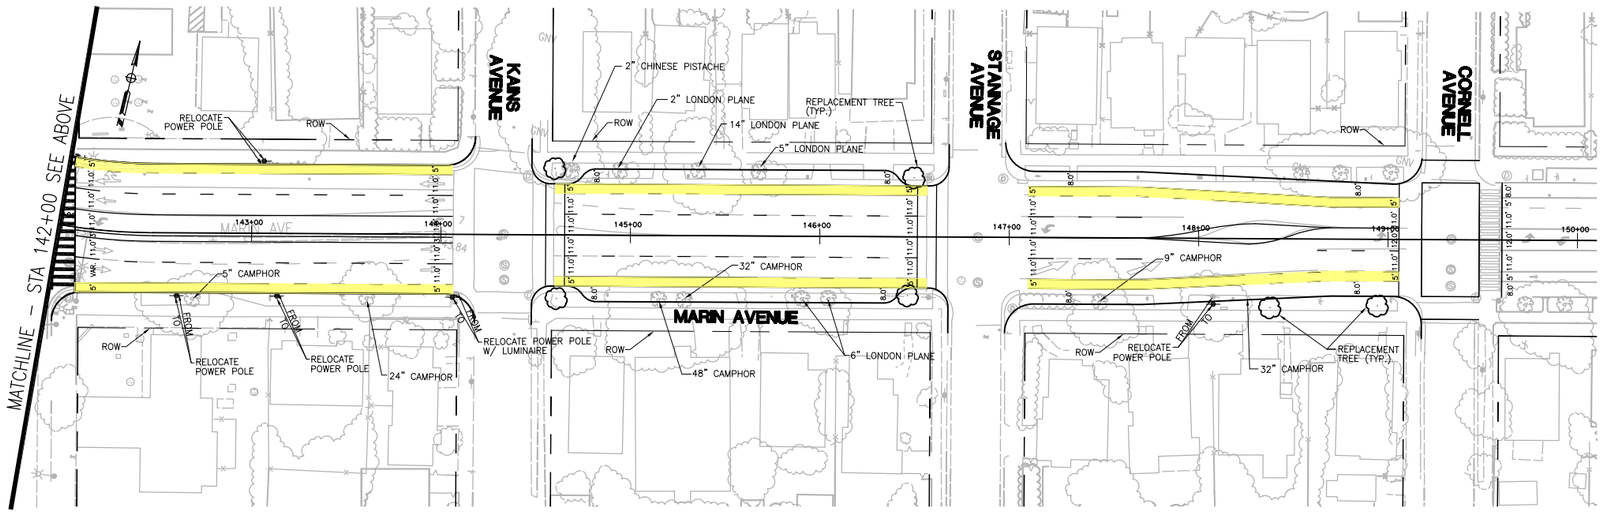

SAN PABLO AVENUE TO CORNELL AVENUE

CLIENT:

Buchanan Bikeway Feasibility Study

FOR

CITY OF ALBANY, CA

1000 SAN PABLO AVENUE
ALBANY, CALIFORNIA 94706
(510) 528-5760

DESIGNER:

AECOM
2101 Webster Street, Suite 1900
Oakland, CA 94612
510-622-6600
510-834-5220

CONSULTANTS:

REGISTRATION:

REV	DATE	DESCRIPTION
–	__/__/__	_____
–	__/__/__	_____

PROJECT NO:	60043220
DRAWN BY:	
CHECKED BY:	BLW
SCALE:	1"=40'
DRAWING START DATE:	07/06/2009

KEY PLAN:

DRAWING TITLE:

BUCHANAN ST. BIKEWAY LAYOUT

DRAWING NUMBER:

L-2

SHEET 1 | REV XXX

©2009 AECOM USA, INC.

USER = WHITEHURST, BRANDON
PAGESETUP = ----
FILE NAME = H:\Projects\60043220 - Buchanan Bike Path\CADD\Civil\Sheet\43320-Layout.dwg
XREFS = X-43220-border-aecom.dwg X-43220-base.dwg X-43220-TOPO.dwg X-43220-AERIAL.dwg x-43220-row.dwg
DATE = 7/24/2009 10:27:27 AM
PENTABLE = DMJM+HARRIS_BBP.CTB