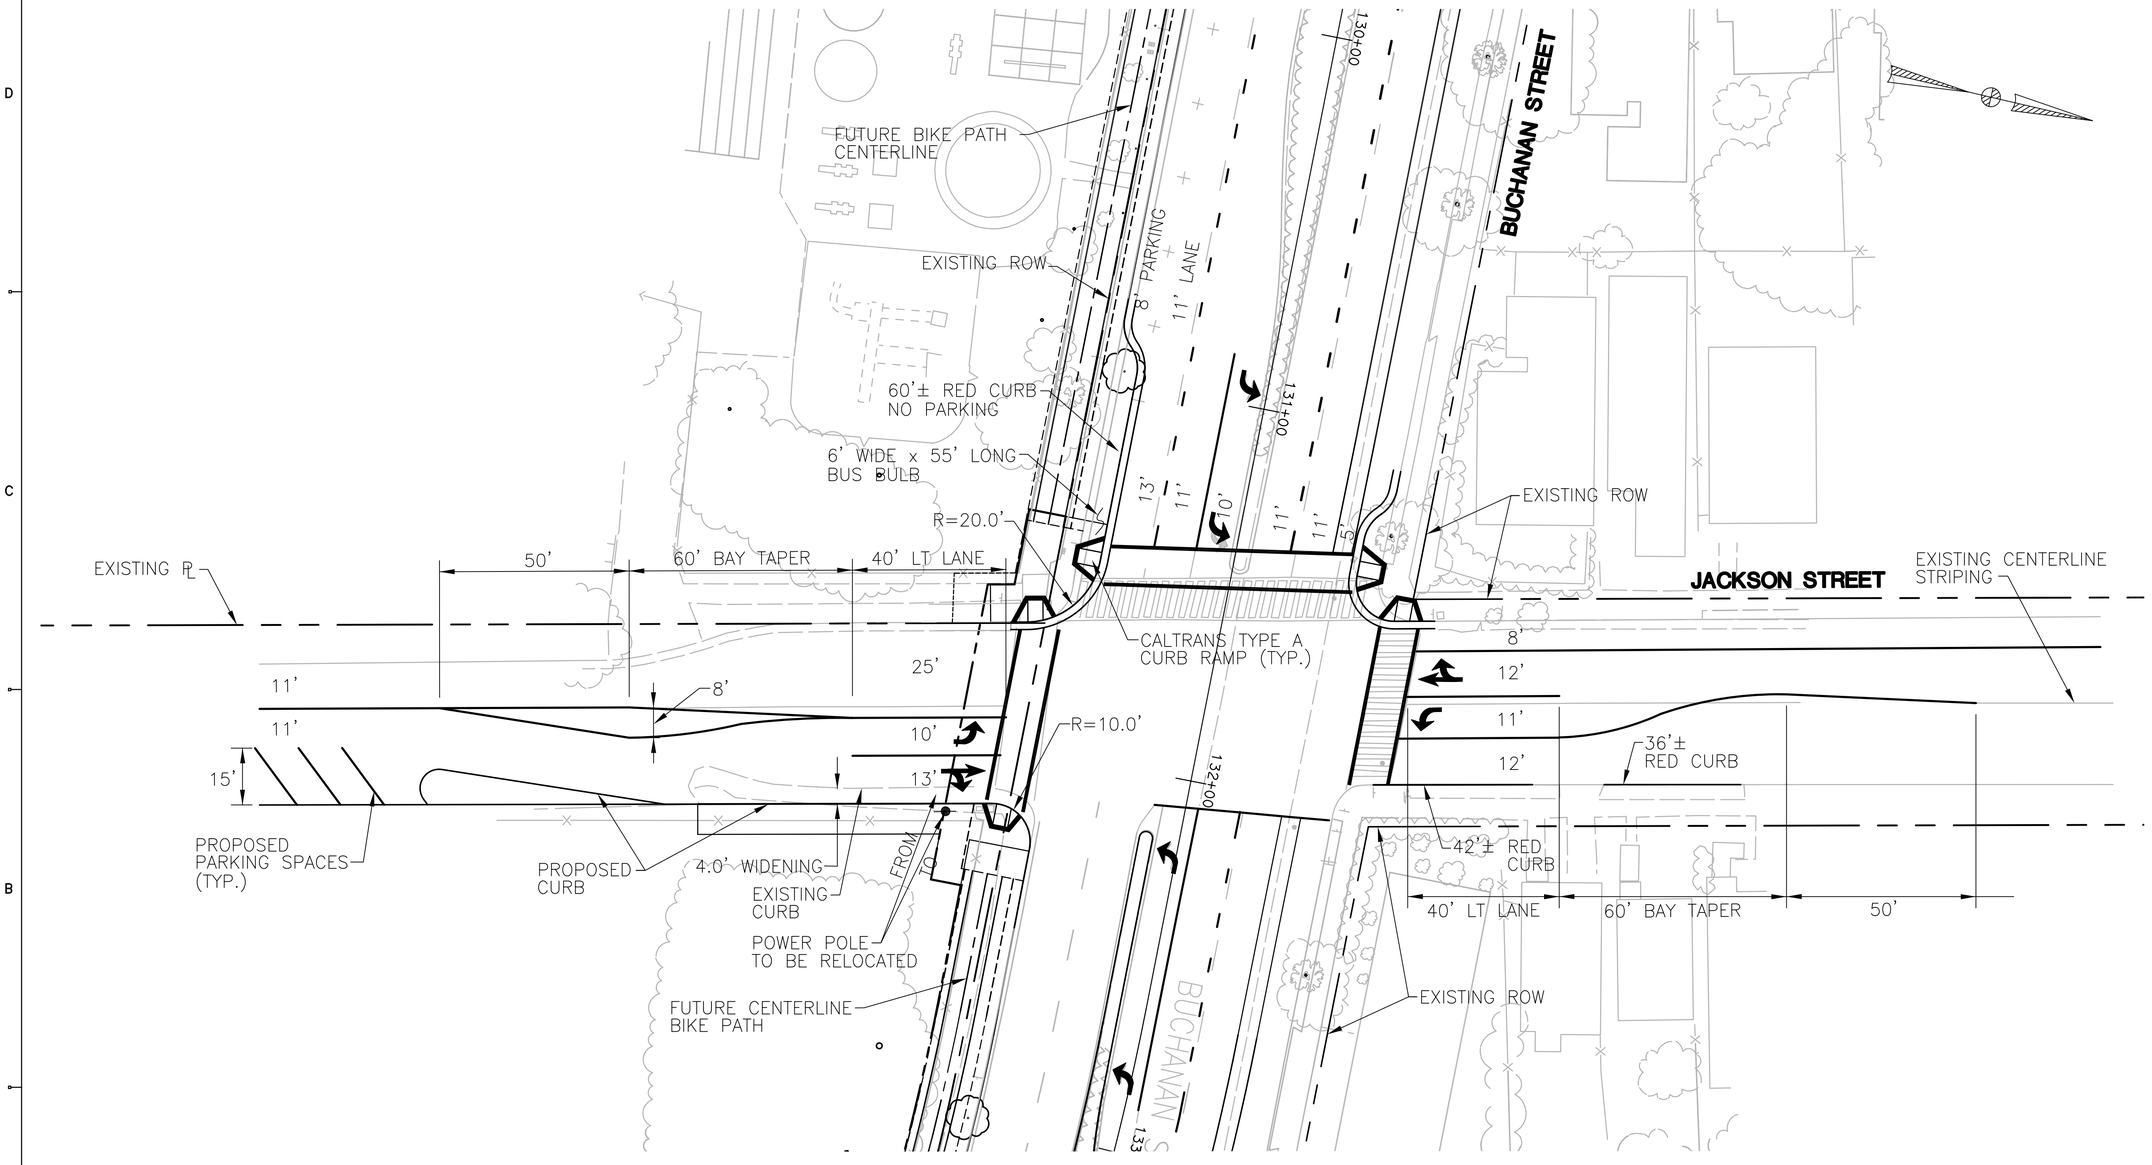

BUCHANAN / JACKSON INTERSECTION
PROTECTED LEFT TURNS ALL APPROACHES

CLIENT:

Buchanan Bikeway Feasibility Study

FOR

CITY OF ALBANY, CA

1000 SAN PABLO AVENUE
ALBANY, CALIFORNIA 94706
(510) 528-5760

DESIGNER:

AECOM
2101 Webster Street, Suite 1900
Oakland, CA 94612
510-622-6600
510-834-5220

CONSULTANTS:

REGISTRATION:

REV	DATE	DESCRIPTION

PROJECT NO:	60043220
DRAWN BY:	
CHECKED BY:	
SCALE:	1"=20'
DRAWING START DATE:	

KEY PLAN:

DRAWING TITLE:

LANE RECONFIGURATION
BUCHANAN/JACKSON
INTERSECTION

DRAWING NUMBER:

L-1

SHEET 1 OF 3 | REV 1

©2009 AECOM USA, INC.

USER = WHITEHURST, BRANDON
PAGESETUP = PENTABLE = DMJM+HARRIS_BBP.CTB
FILENAME = H:\Projects\60043220 - Buchanan Bike Path\CAD\Civil\Sheet\Buchanan-Jackson bus turning template - rev2.dwg
XREFS = X-43220-TOPO.dwg X-43220-AERIAL.dwg X-43220-border-aecom.dwg X-43220-base.dwg X-43220-row.dwg
DATE = 8/13/2009 11:47:40 AM