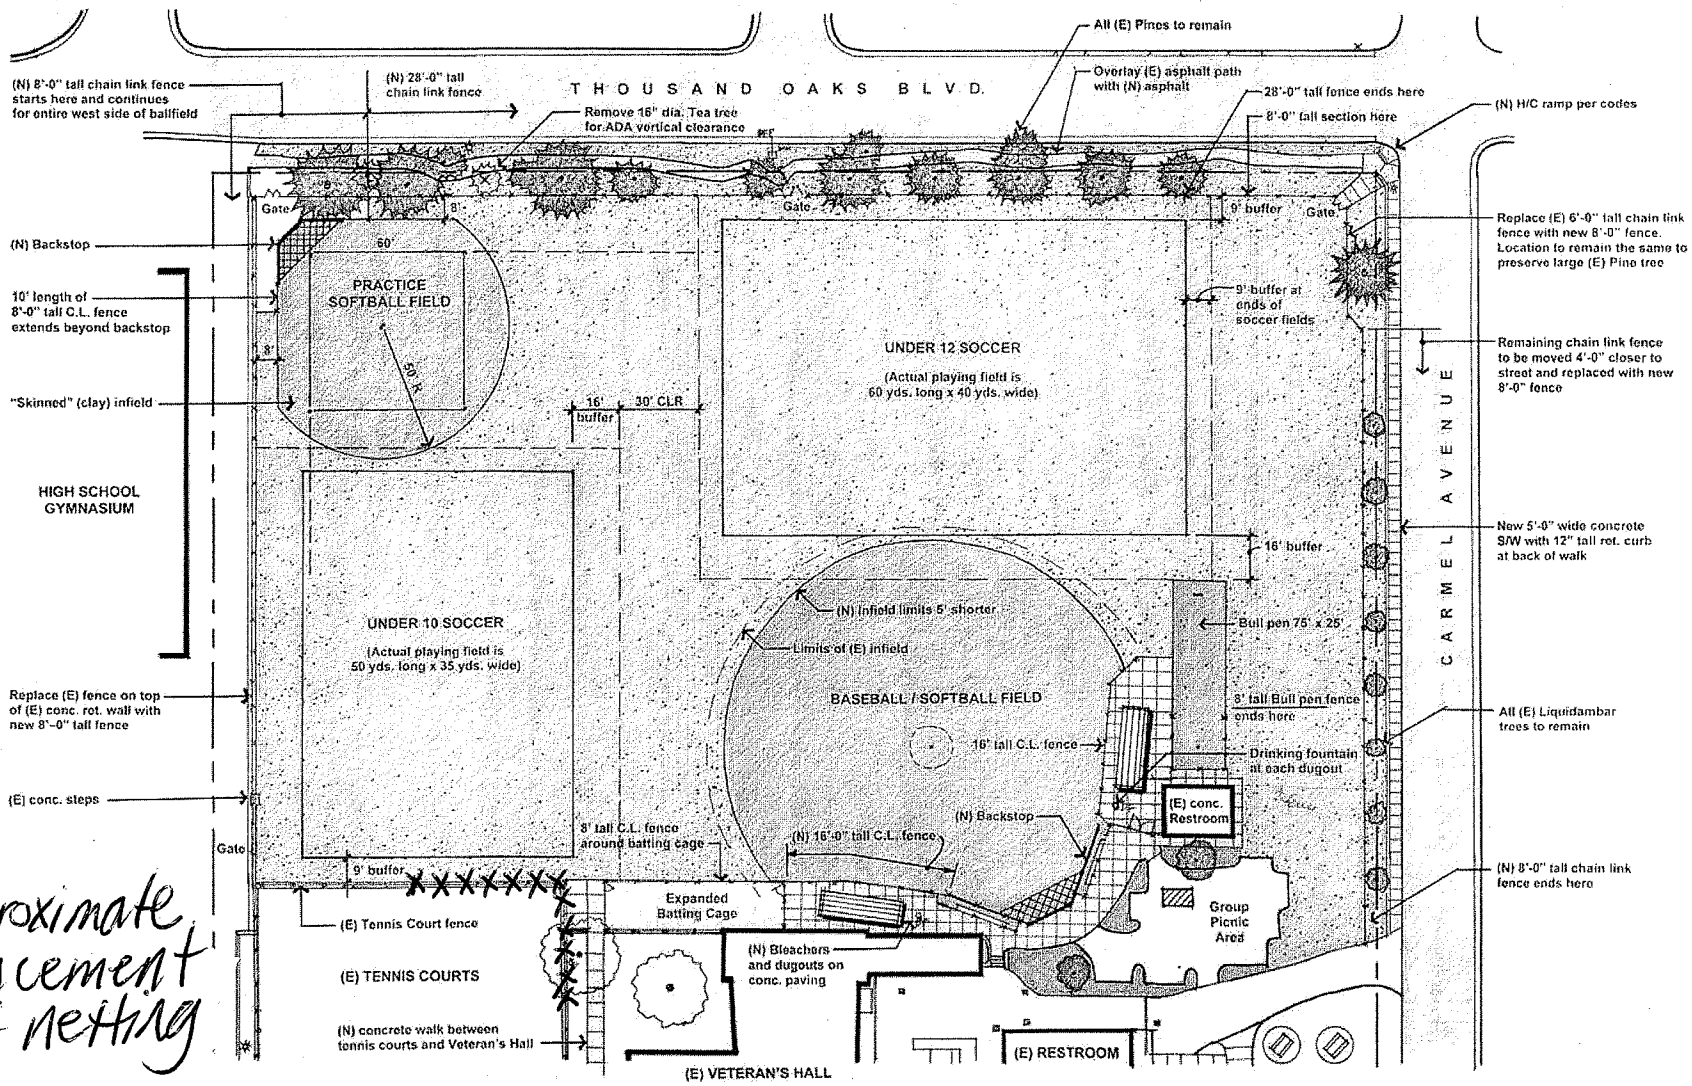

approximate
X = placement of netting

ATHLETIC FIELDS LAYOUT and RENOVATION

MEMORIAL PARK RENOVATION

Albany, California

NORTH

0 10' 20' 40' 80'

November 30, 2005