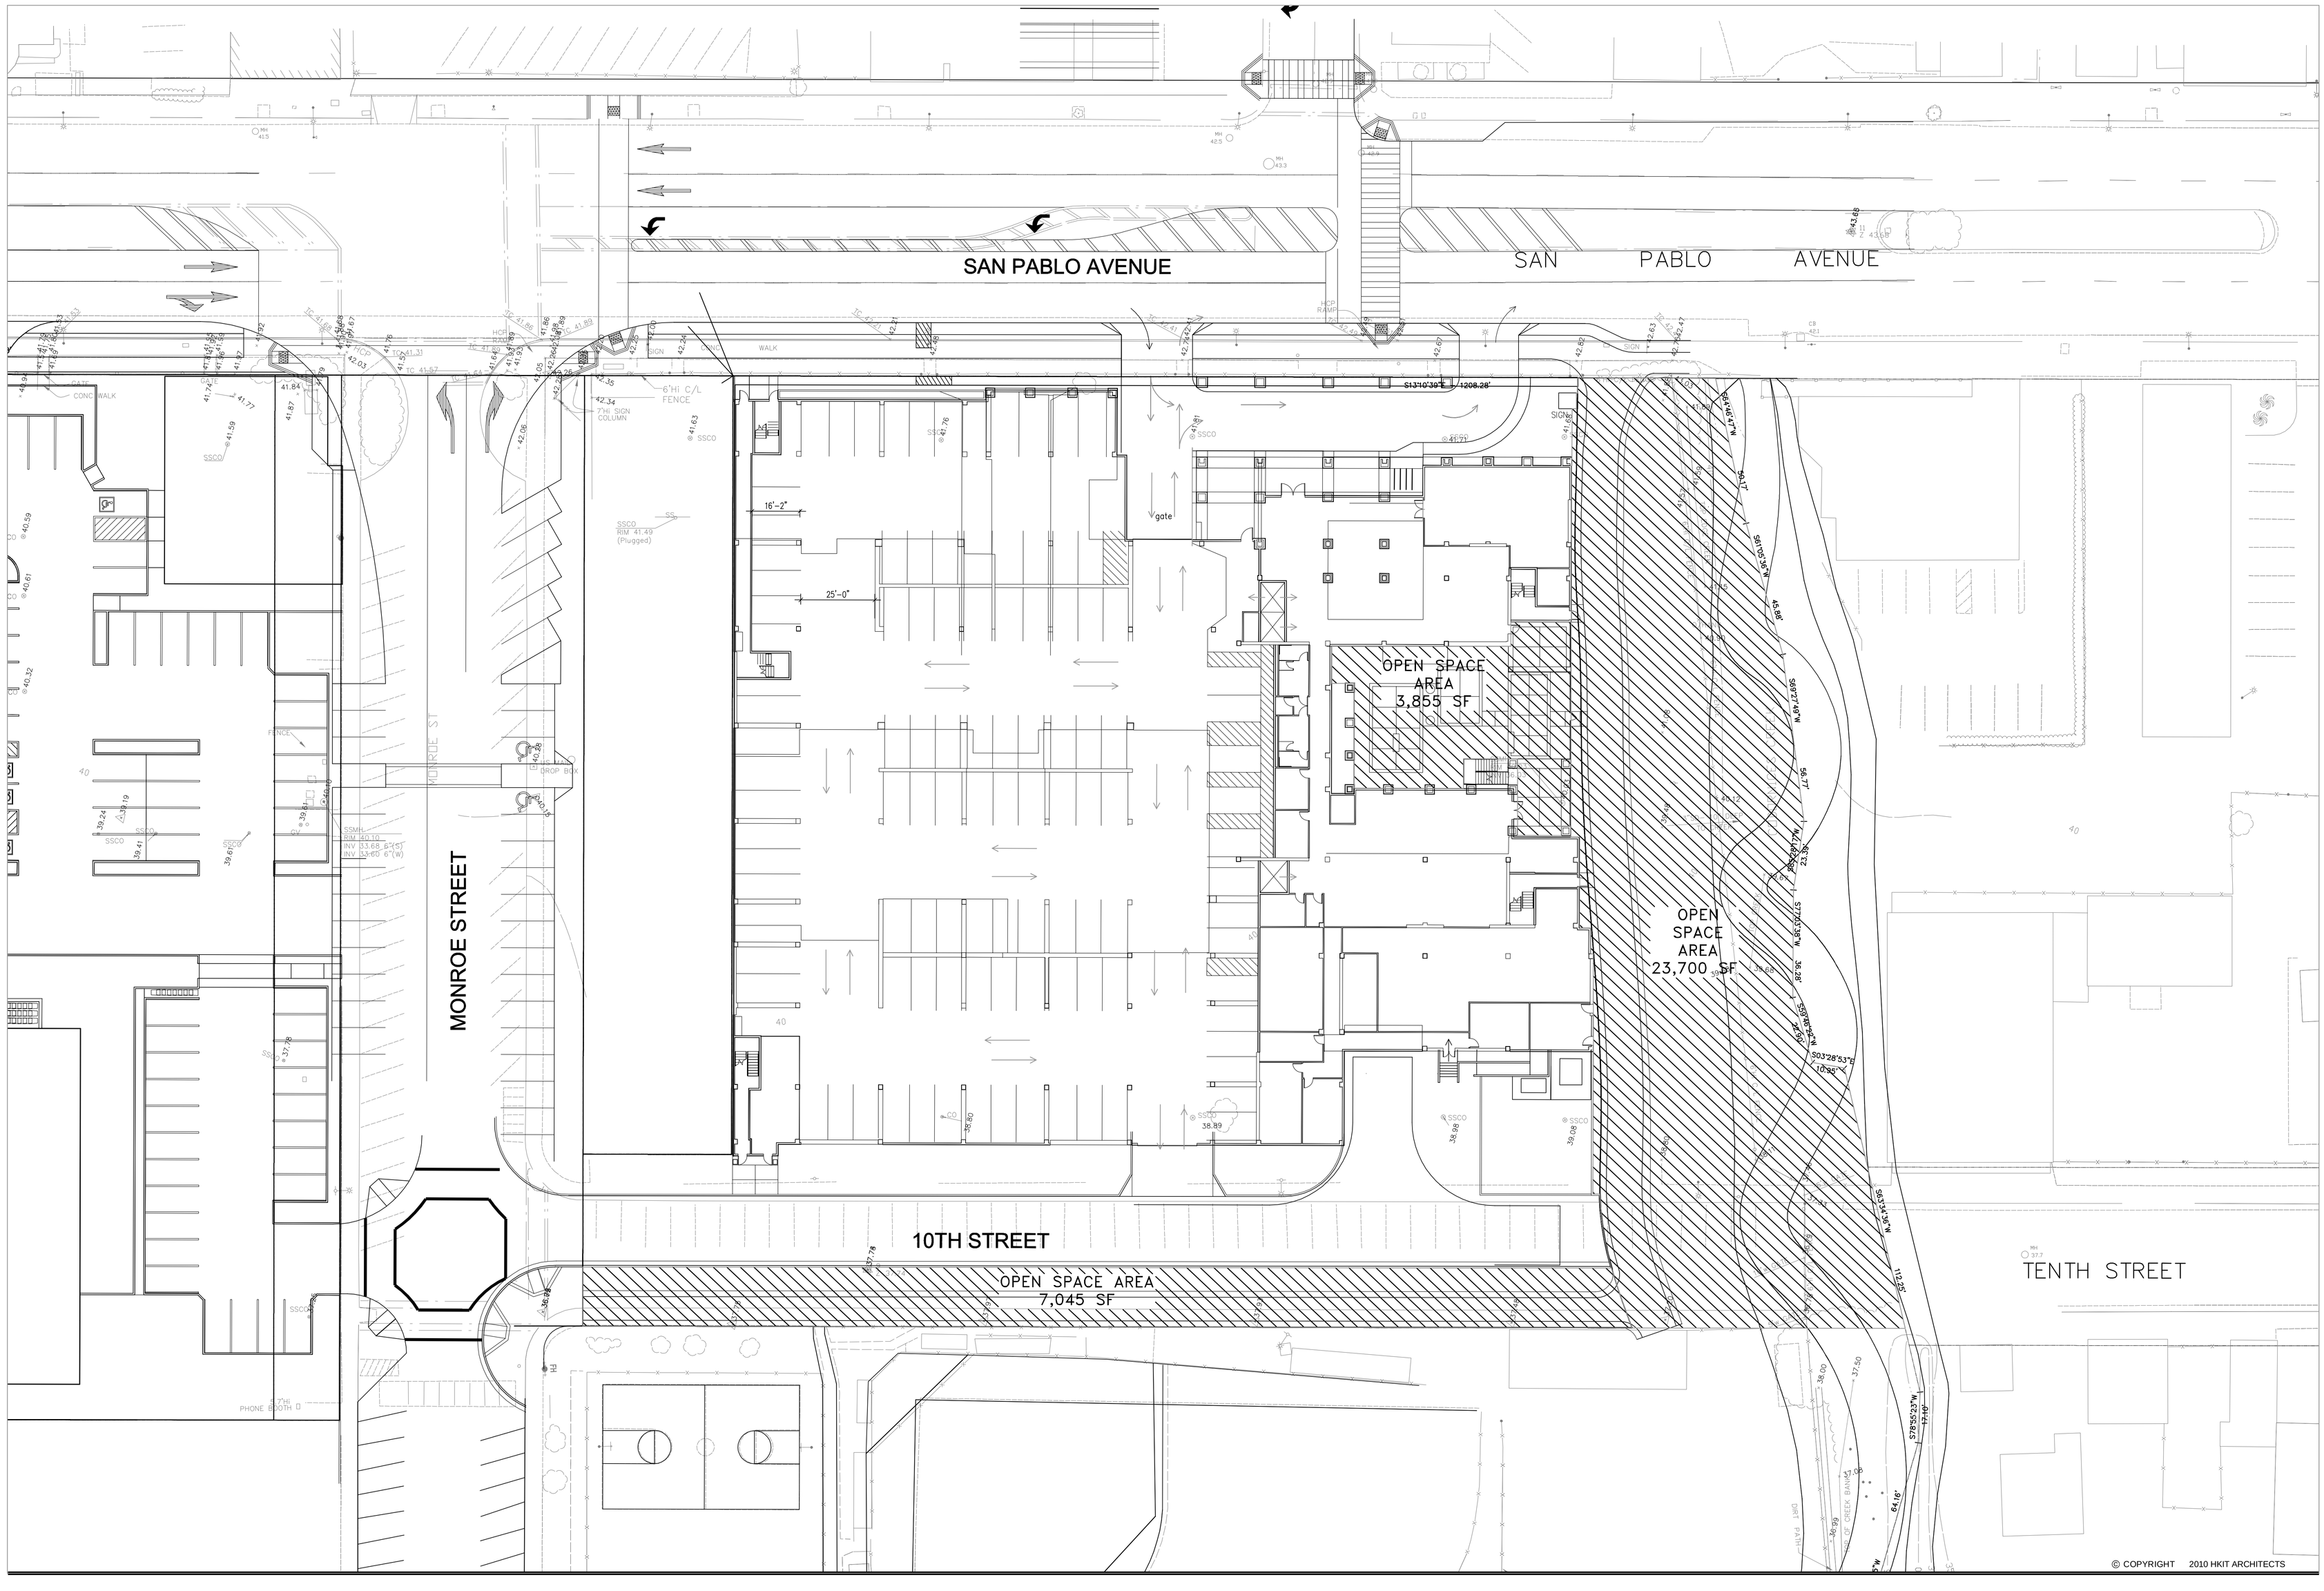

HKIT ARCHITECTS

BkF
ENGINEERS / SURVEYORS / PLANNERS

4670 WILLOW ROAD
SUITE 250
PLEASANTON, CA 94588
925-396-7700
925-396-7799 (FAX)

OPEN SPACE EXHIBIT

August 2, 2013 • Job #70074

BELMONT VILLAGE ALBANY
Belmont Village L.P.

EXH-1