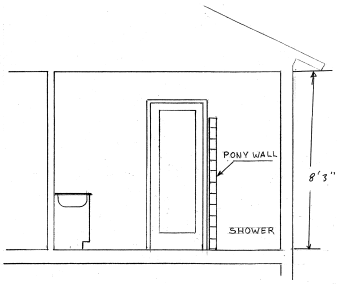

Ⓐ BATHROOM SECTION 1/2" = 1'-0

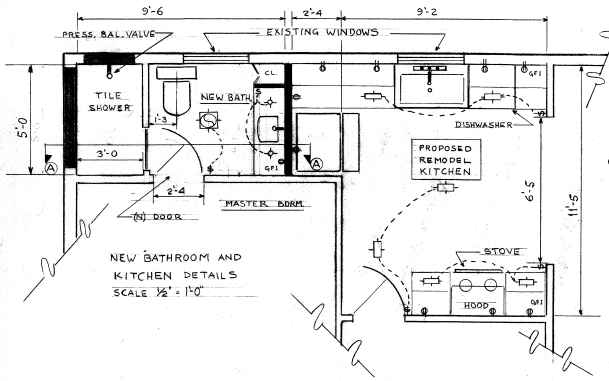

NEW BATHROOM AND KITCHEN DETAILS
SCALE 1/2" = 1'-0"

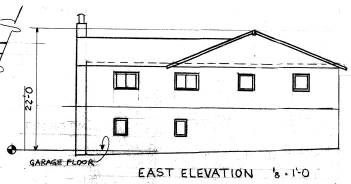

EAST ELEVATION 1/8 = 1'-0

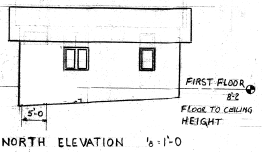

NORTH ELEVATION 1/8 = 1'-0

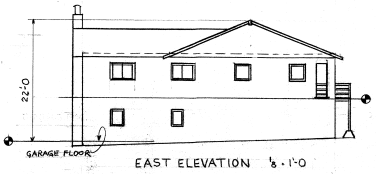

EAST ELEVATION 1/8 = 1'-0

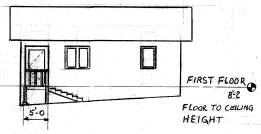

NORTH ELEVATION 1/8 = 1'-0

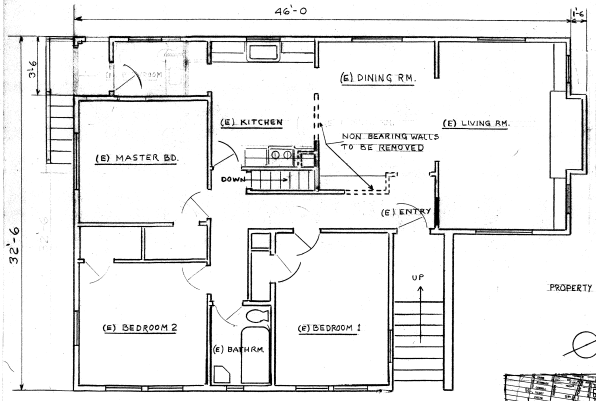

FLOOR PLAN SCALE 1/4" = 1'-0"
Existing

KEY TO SYMBOLS

- = Incandescent light
- = Electrical outlet (GFCI as noted)
- = Light switch
- = Fluorescent light
- = Cabinets, above
- = Kitchen hood, above
- = Existing wall, unchanged
- = New wall
- = Wall to be removed

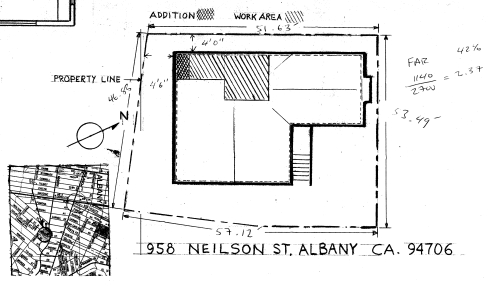

958 NEILSON ST. ALBANY CA. 94706

PLANS DRAWN BY:
JOHN BAHAMONDES
238 MONCADA WY.
SAN FRANCISCO, CA

OWNERS (510) 847-9133
ANTON BAHAMONDES
& JENNIFER BADDE
958 NEILSON STREET - ALBANY

BAHAMONDES RESIDENCE 958 NEILSON ST.
REMODELING PLANS

MARCH 15
2015

1 OF 1