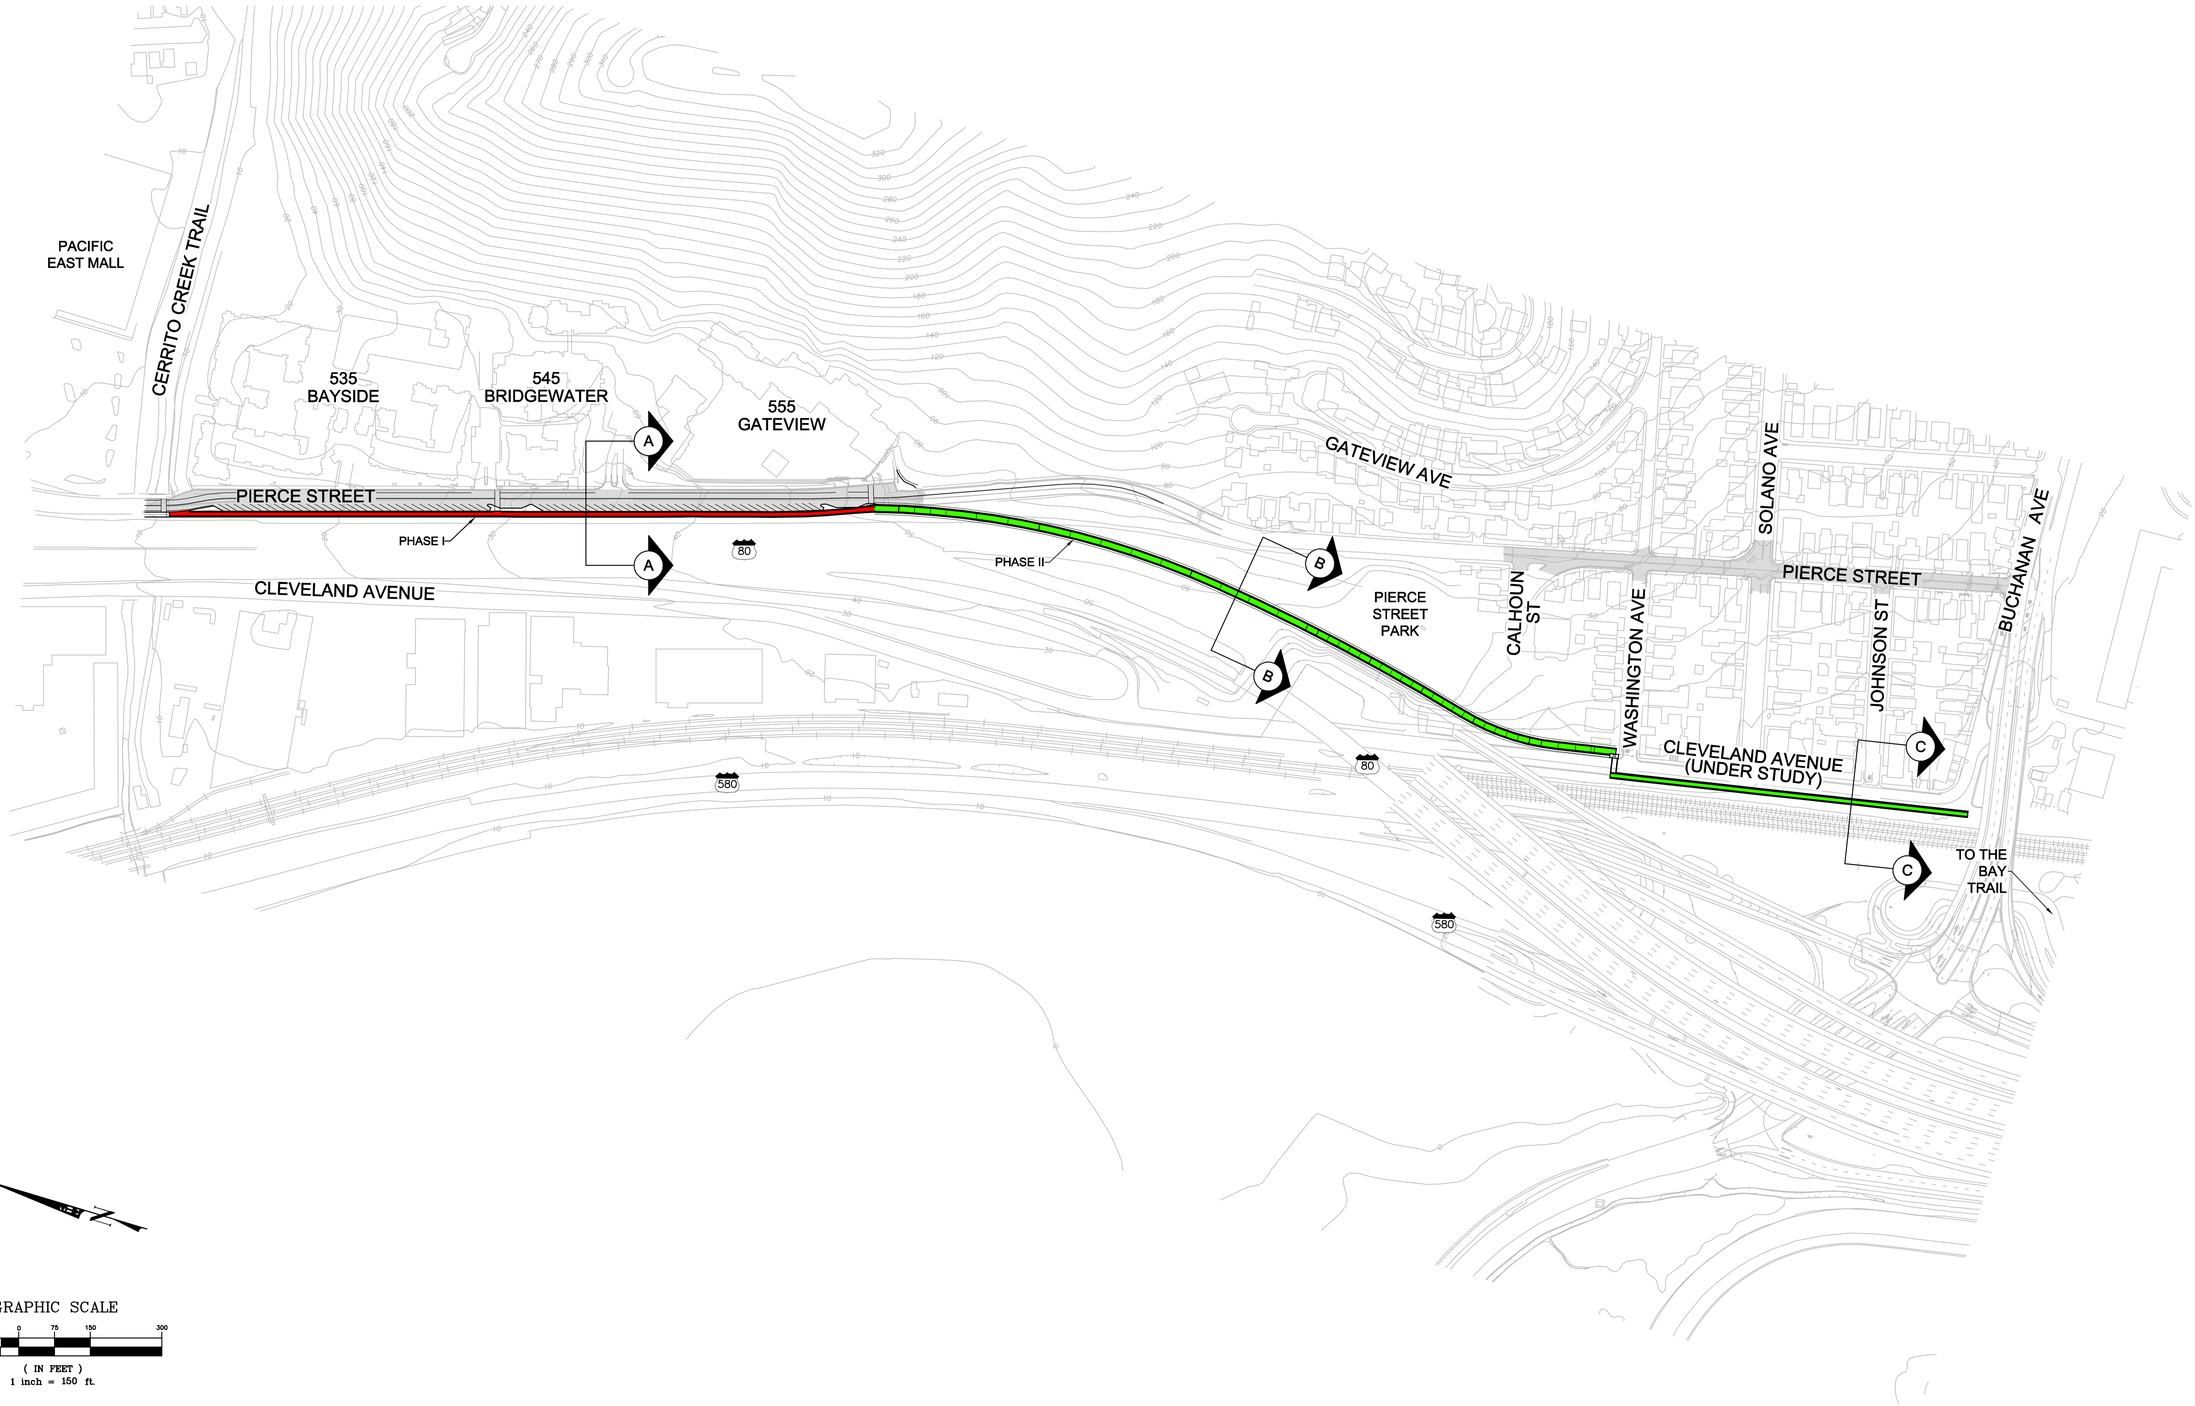

PIERCE STREET PAVEMENT REHABILITATION AND BIKEWAY - CERRITO CREEK TO BUCHANAN AVENUE

MAY 2009

Kimley-Horn ©2003 and Associates, Inc.