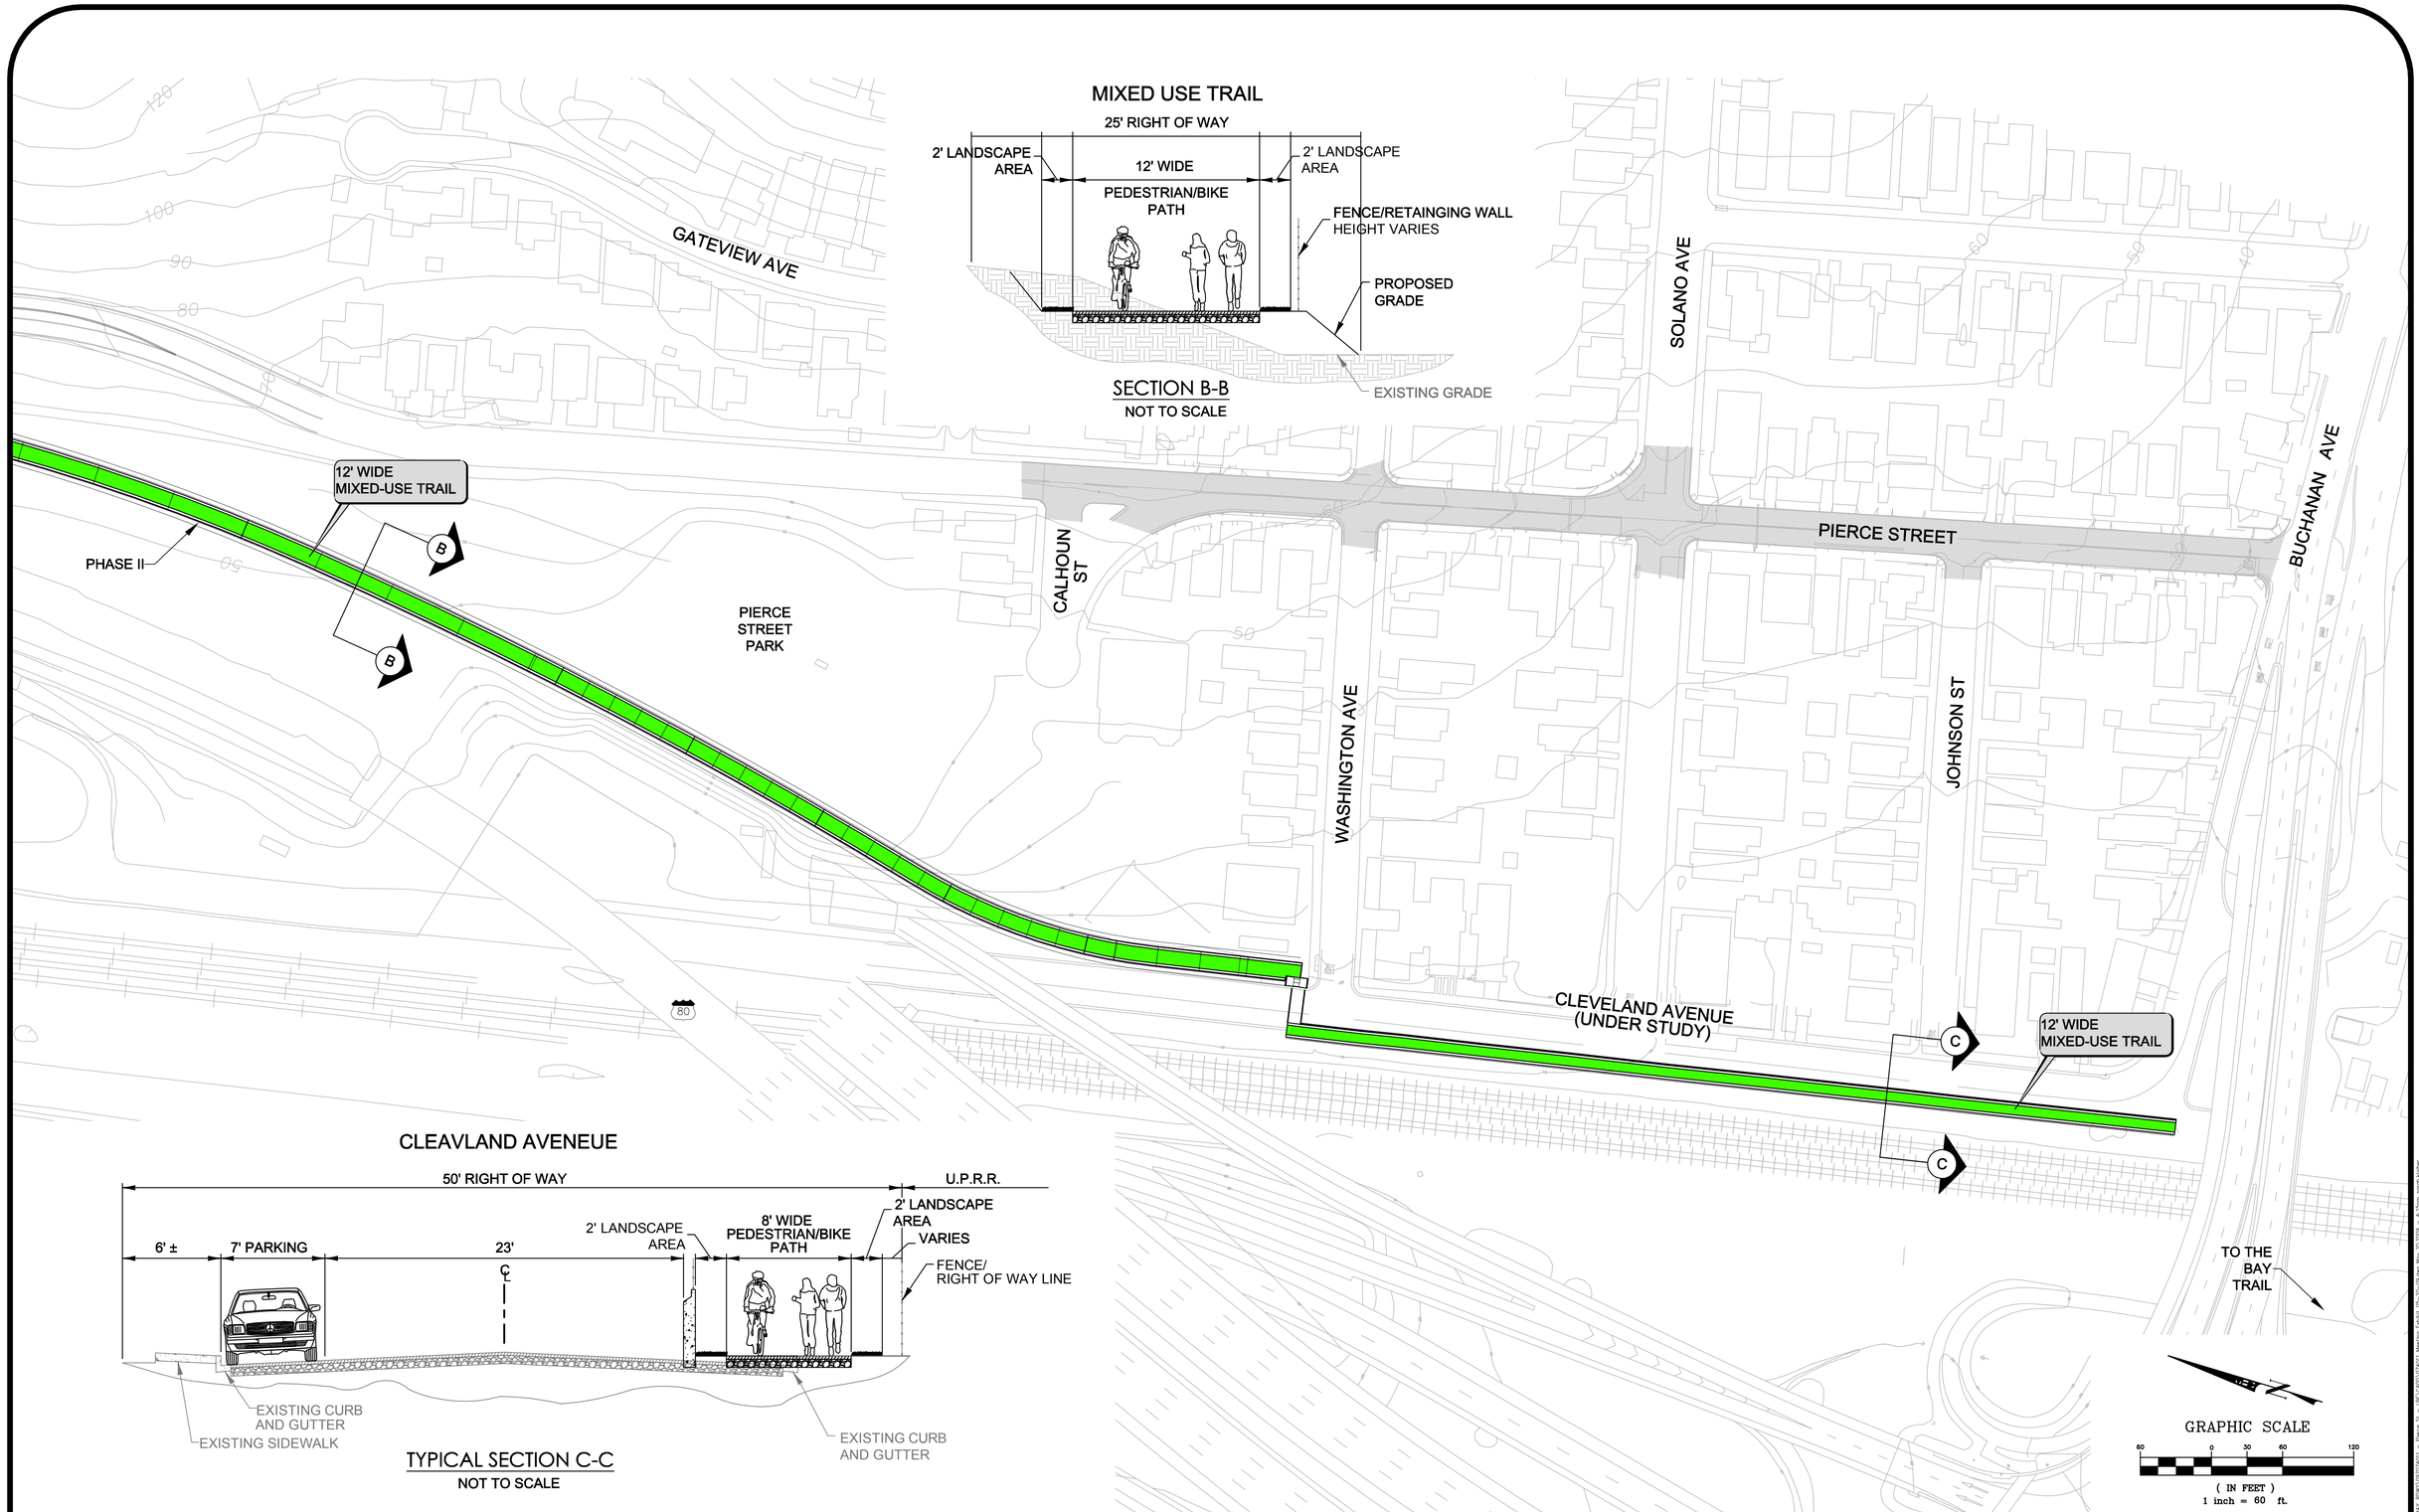

CITY OF ALBANY - PIERCE STREET PAVEMENT REHABILITATION AND BIKEWAY - PHASE II

MAY 2009

Kimley-Horn and Associates, Inc. ©2003